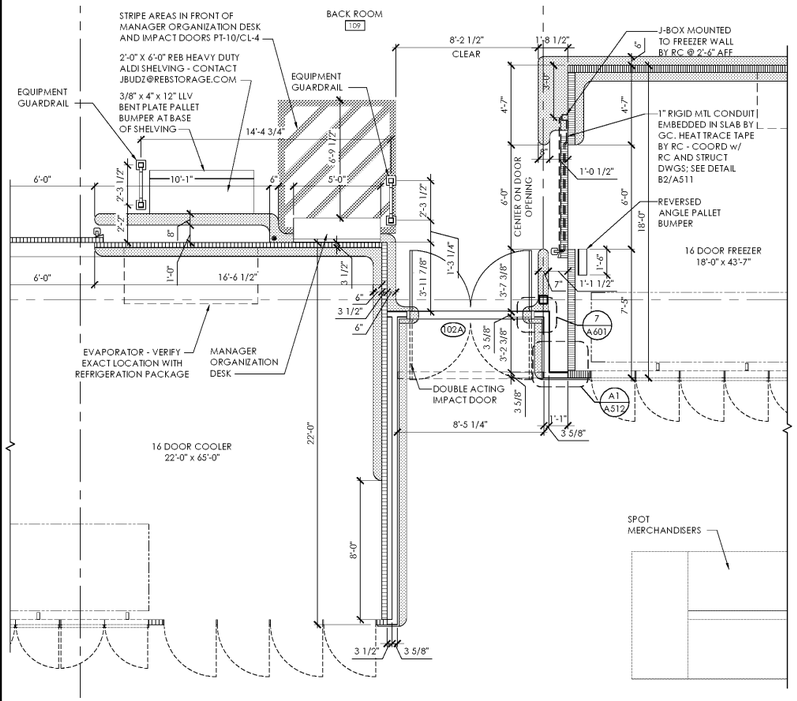

D2 Enlarged Plan - Cooler / Freezer
SCALE: 1/4" = 1'-0"

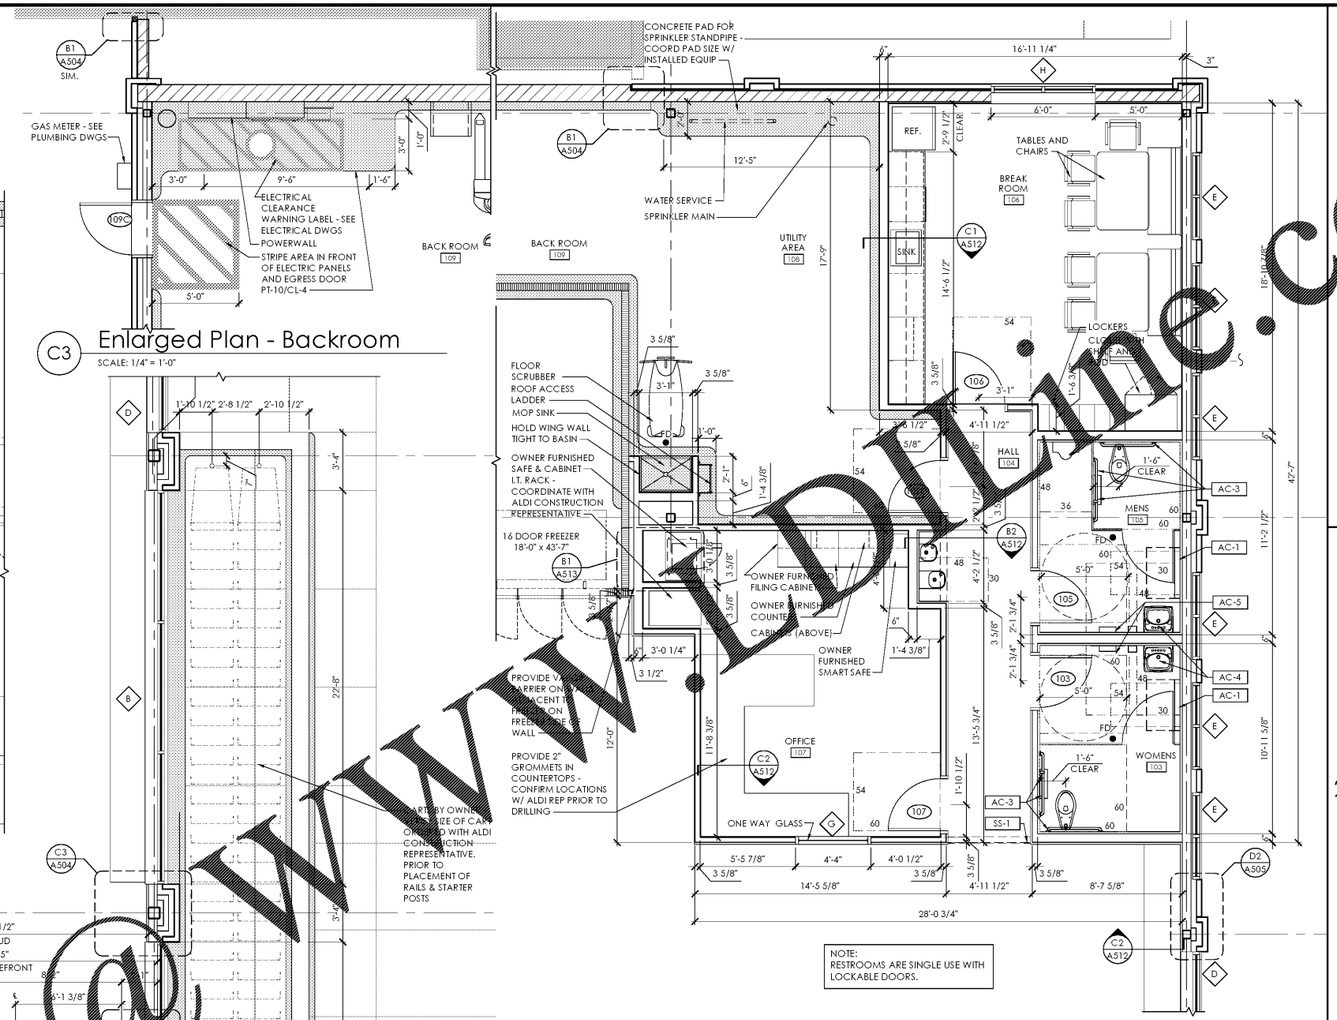

C3 Enlarged Plan - Backroom
SCALE: 1/4" = 1'-0"

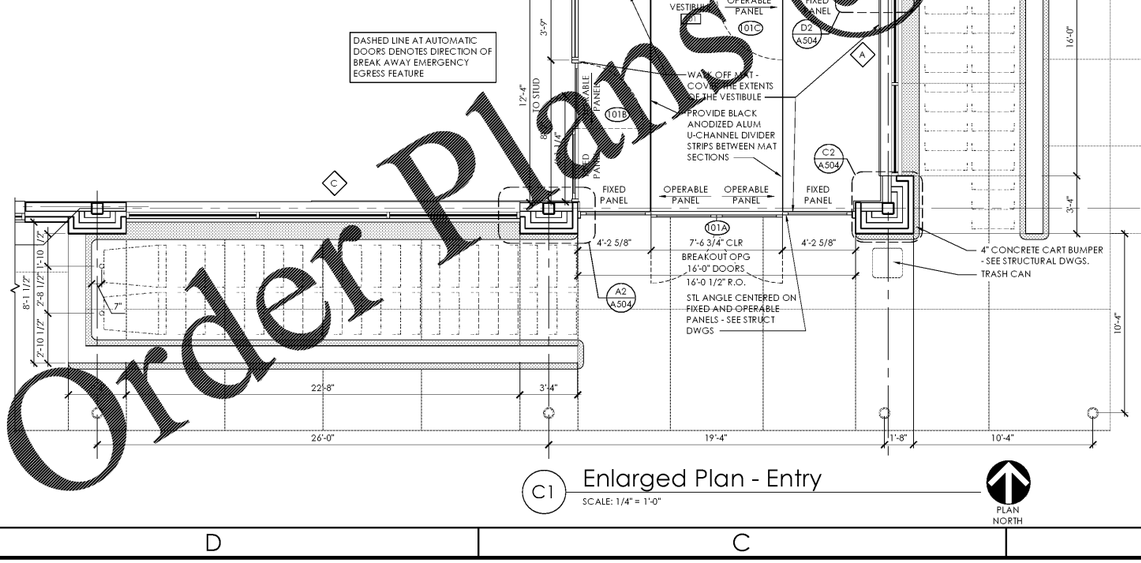

C1 Enlarged Plan - Entry
SCALE: 1/4" = 1'-0"

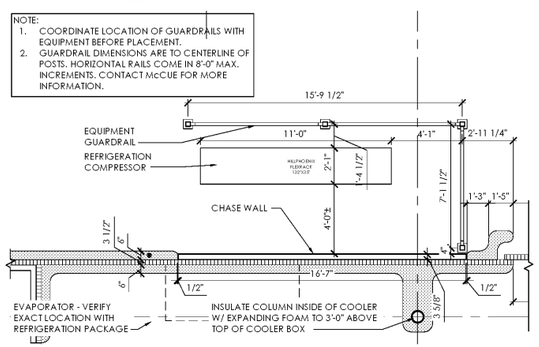

B1 Enlarged Plan - Refrigeration Unit
SCALE: 1/4" = 1'-0"

B2 Enlarged Plan - Ancillary Spaces
SCALE: 1/4" = 1'-0"

NOTE:
1. COORDINATE LOCATION OF GUARDRAILS WITH EQUIPMENT BEFORE PLACEMENT.
2. GUARDRAIL DIMENSIONS ARE TO CENTERLINE OF POSTS. HORIZONTAL RAILS COME IN 8'-0" MAX. INCREMENTS. CONTACT McCUE FOR MORE INFORMATION.

NOTE:
1. CONTRACTOR TO VERIFY LOCATIONS OF ALL WALL MOUNTED ITEMS AND PROVIDE SOLID BLOCKING FOR MOUNTING.
2. MILLWORK DIMENSIONS SHOWN ARE FOR REFERENCE ONLY. DIMENSIONS SHOULD BE VERIFIED AND COORDINATED WITH MILLWORK SUPPLIER.

NOTE:
RESTROOMS ARE SINGLE USE WITH LOCKABLE DOORS.

Order Plans at WWW.DLine.com

Issued:		Date:
A	Client Review Set	04/07/17
B	Permit Set	04/07/17
C	Bid Set	09/05/17
D		

Revisions		Date:
1		
2		
3		
4		
5		
6		
7		
8		
9		

DO NOT SCALE PLANS

Copying, Printing, Software and other processes required to produce these prints can stretch or shrink the actual paper or layout. Therefore, scaling of this drawing may be inaccurate. Contact ms consultants with any need for additional dimensions or clarifications.

ms consultants, inc.
engineers, architects, planners
2221 Schrock Road
Columbus, Ohio 43229-1547
phone 614.898.7100
fax 614.898.7570

DRAWN BY: MYG

REVIEWED BY: MJB/CLR

Seal

PROFESSIONAL OF RECORD:
ERIC ELIZONDO No. 0401016074
EXP. DATE: 06/30/2018

ALDI Inc.
1985 Old Union Church Road
Salisbury, NC 28146
(704) 642-9023
(704) 642-0078 fax

ALDI Inc. Store #: 161
VA Beach Blvd & Thalia
4220 Virginia Beach Blvd
Virginia Beach, VA 23452
Willis Wayside
Project Name & Location:

Enlarged Plans
Drawing Name:

Prototype Rls. 02/08/17	Project No. 40320-40
Type: RHSD-V7	
Scale: As Noted	A-401 Drawing No.

PLOTTED: 9/1/2017 1:20 PM

D C B A