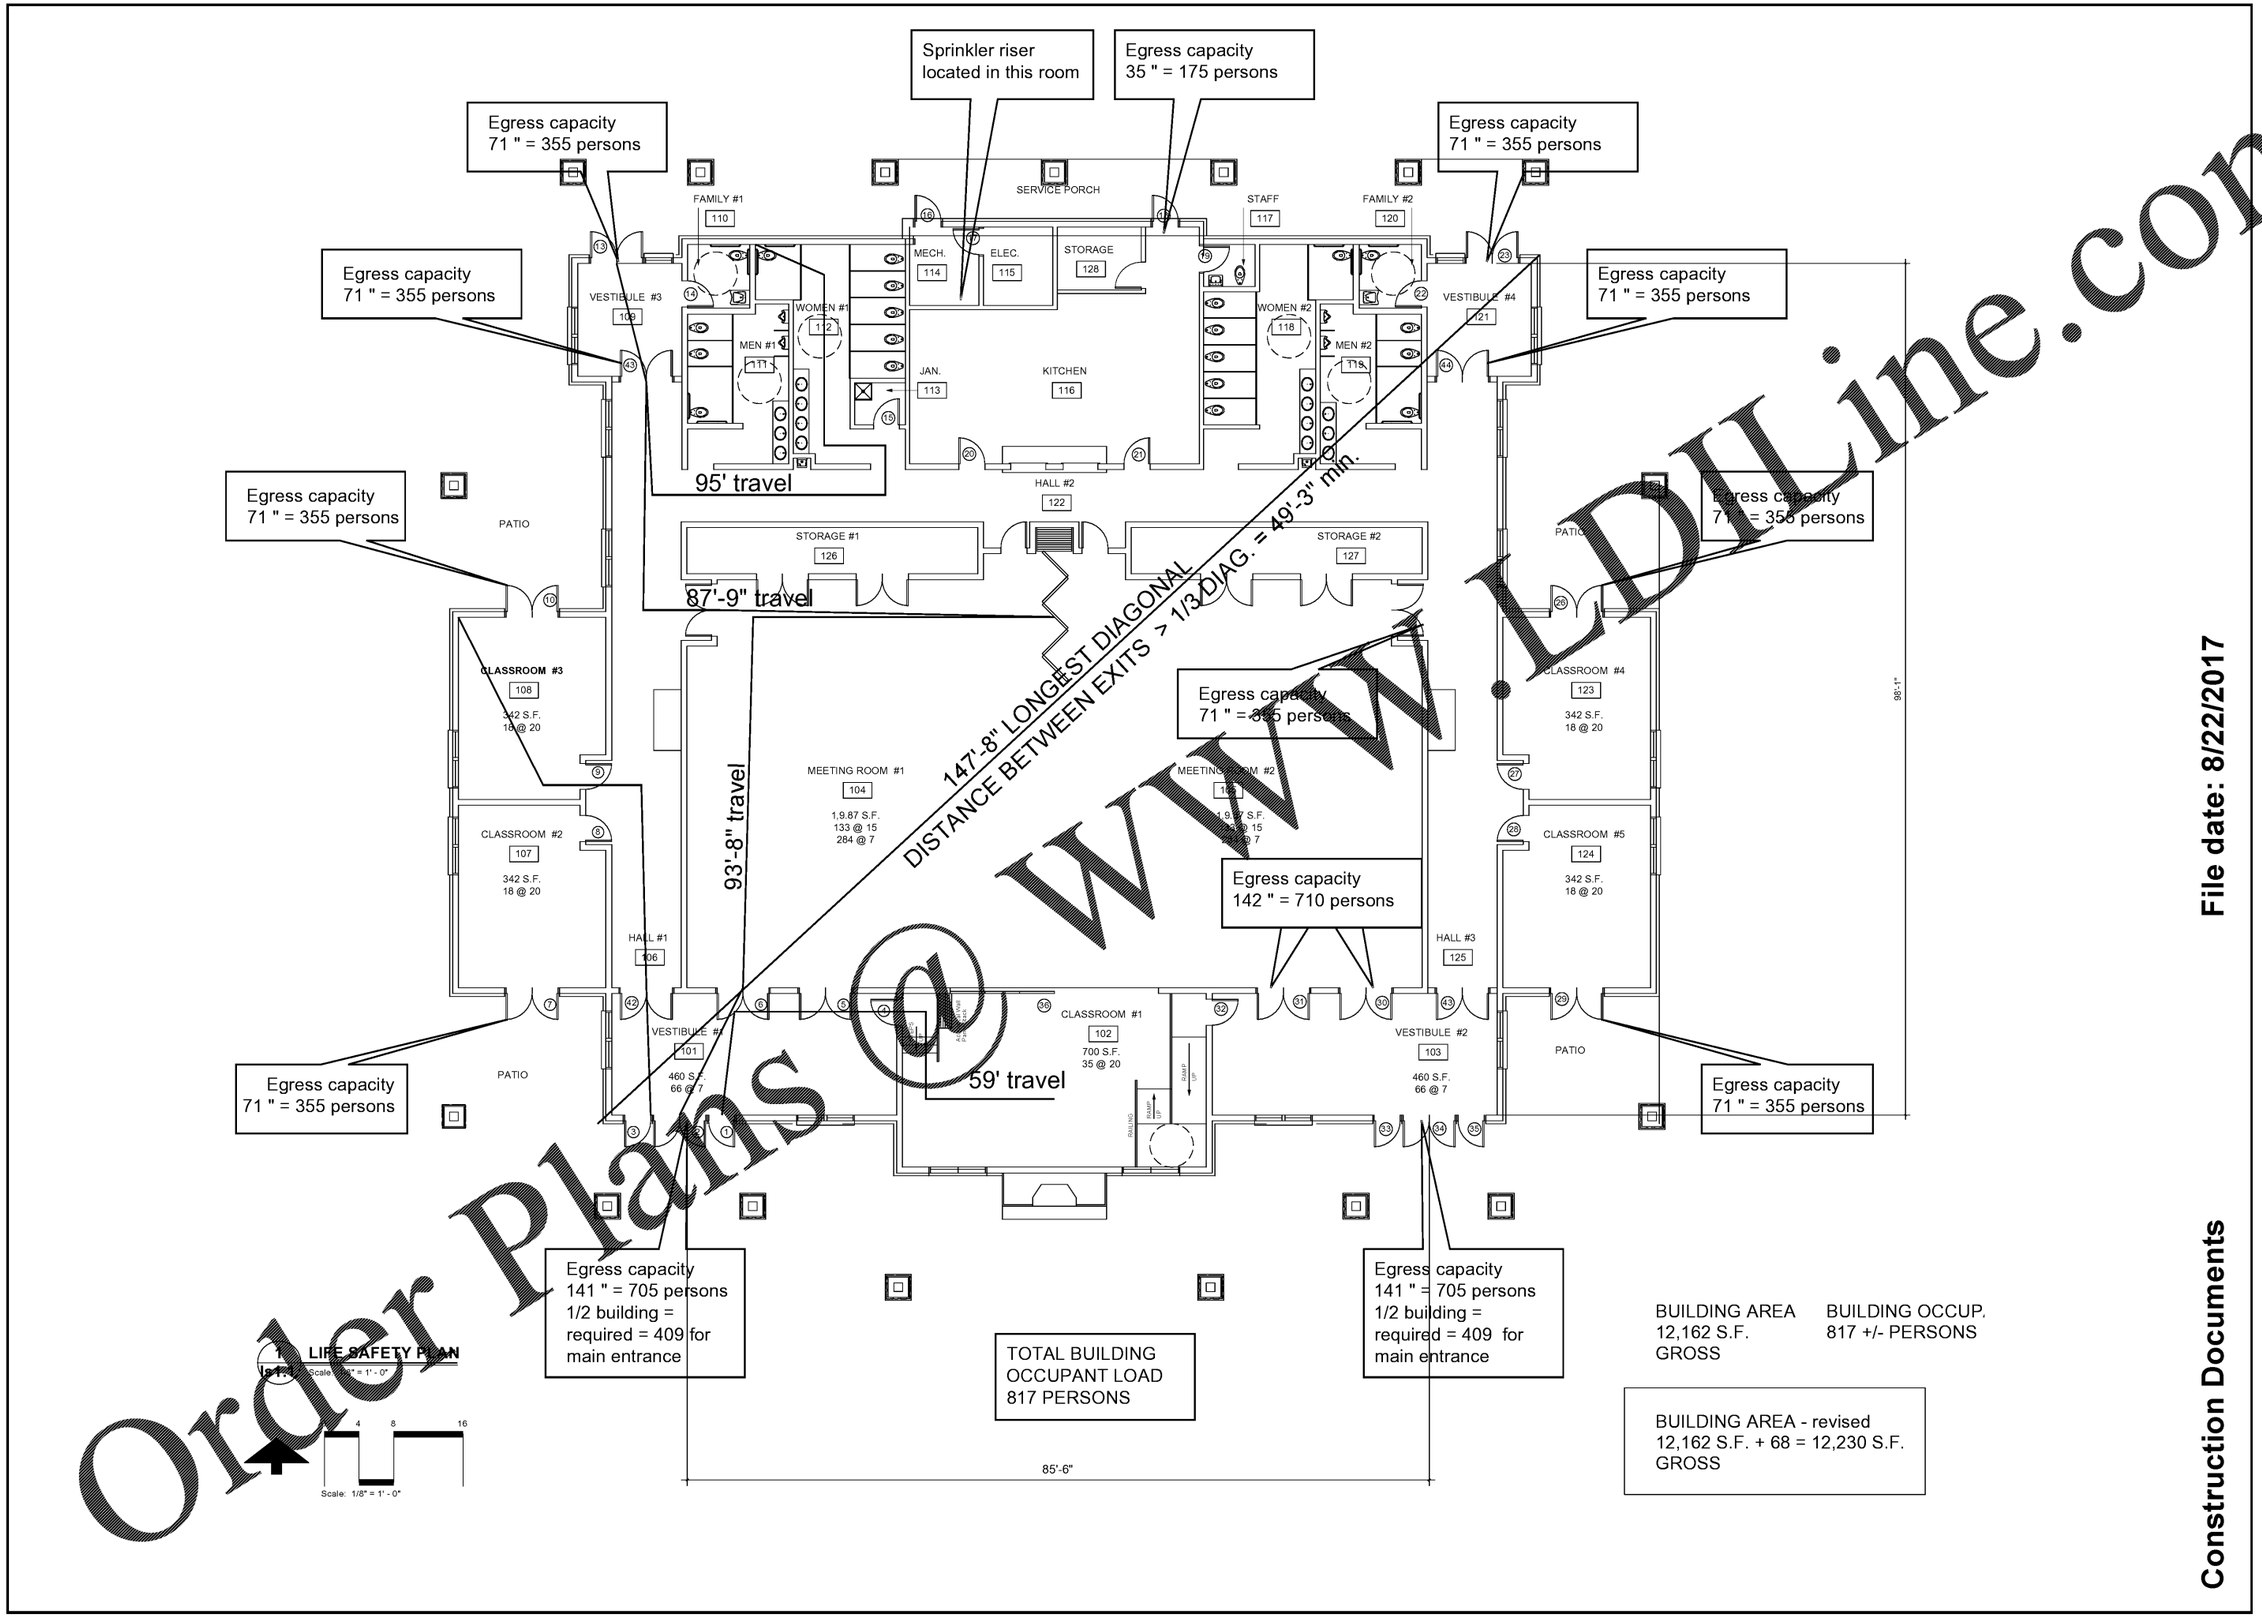

Order Plans @ WWW.LDILine.com

Construction Documents

File date: 8/22/2017

Life Safety Plan
Pinewood Community Bldg.
Richland County
Old Garners Ferry Road
Columbia, SC 29209

McCreary/Snow Architects, PA
Architects and Planners
P.O. Box 11143
2210 Devine Street (29205)
Columbia, South Carolina 29211
803.771.6267
dcsnow@mcsarch.net

Drawn: - Checked:-
Revised: - File: - Project No.: ######

g 0.1

Sheet Number
AUGUST 22, 2017
Date