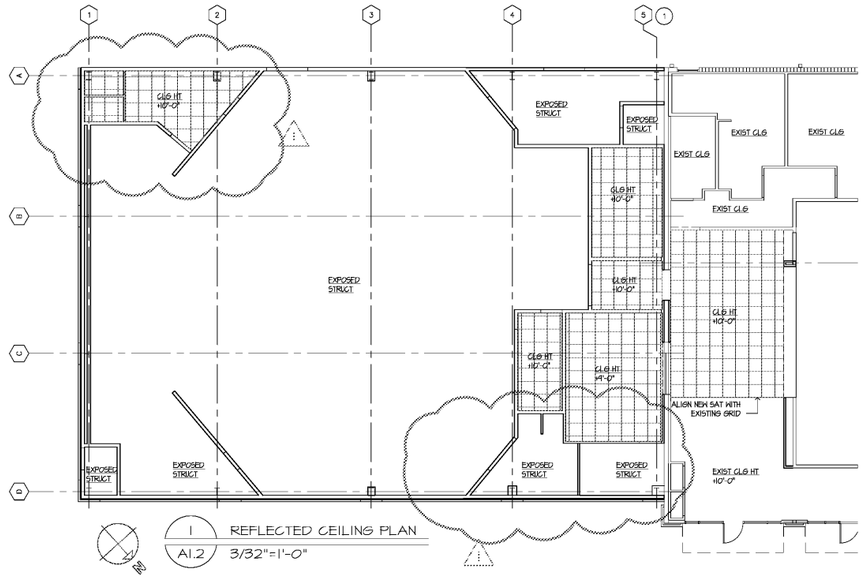

1 REFLECTED CEILING PLAN
A1.2 3/32"=1'-0"

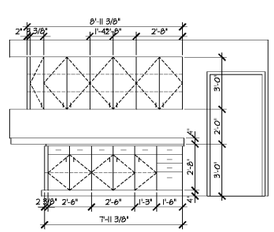

A INT ELEVATION
A1.2 1/4"=1'-0"

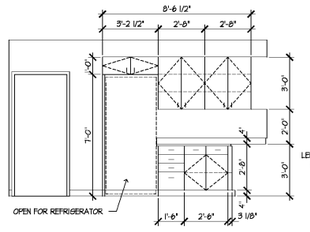

B INT ELEVATION
A1.2 1/4"=1'-0"

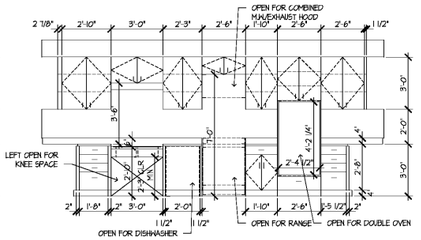

C INT ELEVATION
A1.2 1/4"=1'-0"

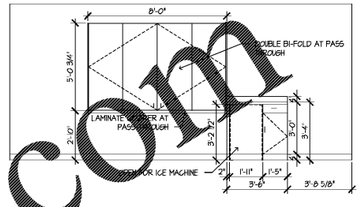

D INT ELEVATION
A1.2 1/4"=1'-0"

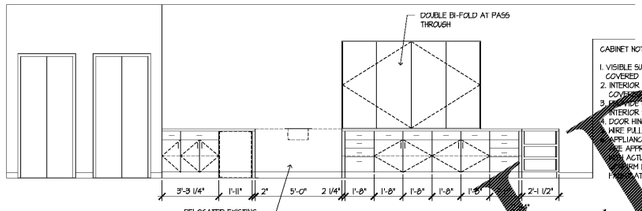

E INT ELEVATION
A1.2 1/4"=1'-0"

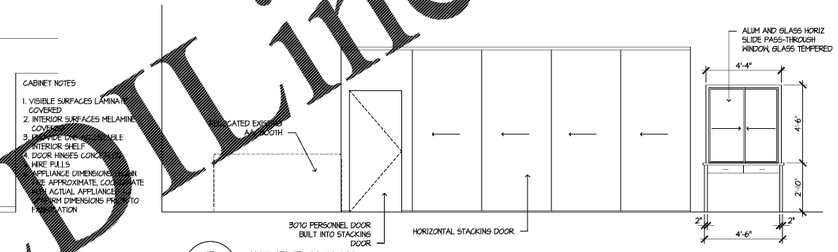

F INT ELEVATION
A1.2 1/4"=1'-0"

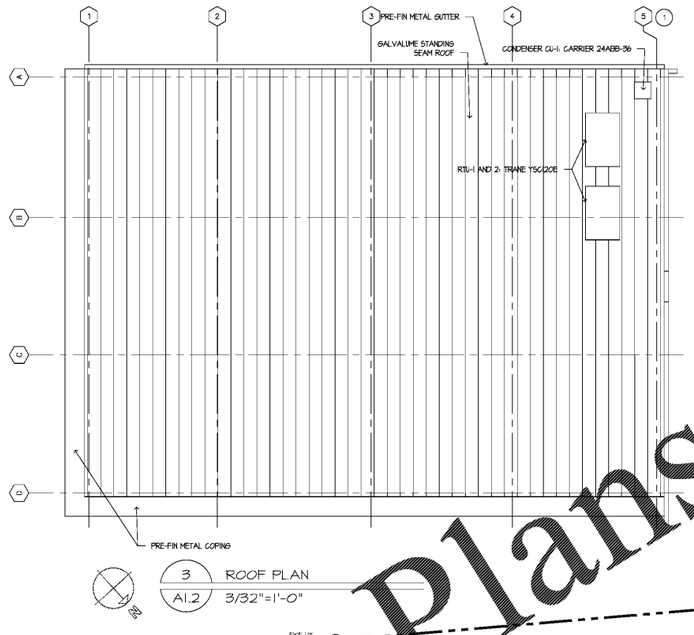

3 ROOF PLAN
A1.2 3/32"=1'-0"

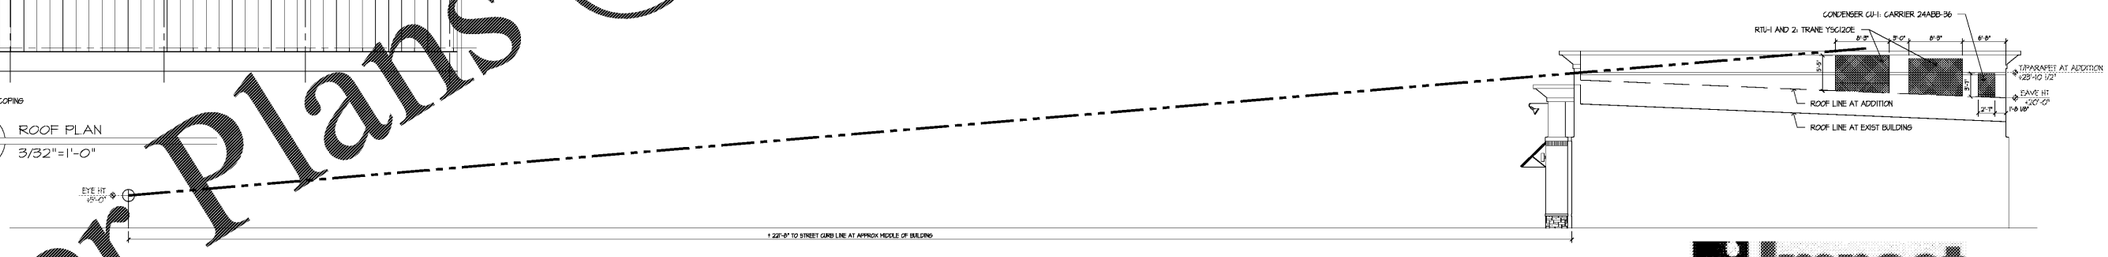

2 EQUIPMENT SCREENING SECTION
A1.2 3/32"=1'-0"

Order Plans @ www.LDIline.com

Impact DESIGN-BUILD Contractors

PH&A Patrick Higgins & Associates ARCHITECTS
9195 Duran Circle
Gainesville, Georgia 30505
(770)541-7583

Project Title:
ADDITION TO CANVAS CHURCH
3560 BROWN'S BRIDGE ROAD
CUMMING, GA 30028

Drawing Title:
REFLECTED CEILING PLAN / ROOF PLAN / EQUIP SCREENING

Released for Construction Date: 19JUN17

Seal: STATE OF GEORGIA PATRICK T. HIGGINS 8-19-17 CERTIFICATE NO. 5774 REGISTERED ARCHITECT

Revisions		
8-15-17	1	OWNER REVS

These drawings are instruments of the Architect's service for use solely with respect to this project. These drawings shall not be used by the Owner or others on other projects, additions to this project or completion of this project by others except by written agreement.

Copyright © 2017, PH&A

Project No:

A1.2

Sheet ___ of ___