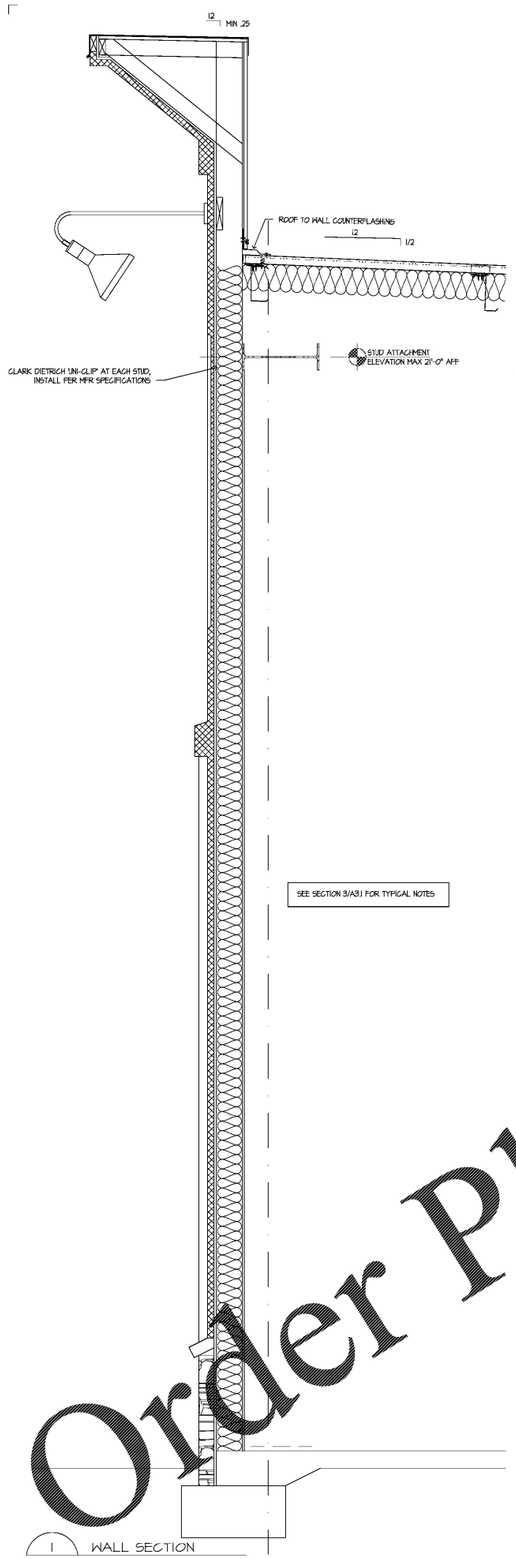

1 WALL SECTION
A3.2 3/4"=1'-0"

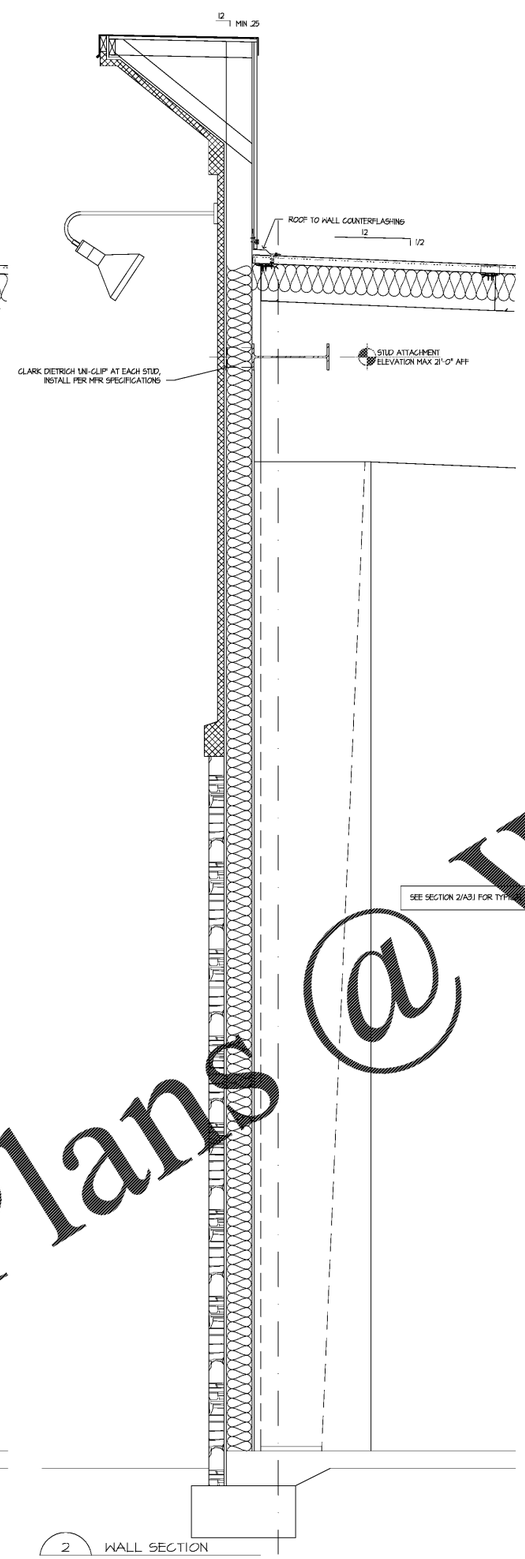

2 WALL SECTION
A3.2 3/4"=1'-0"

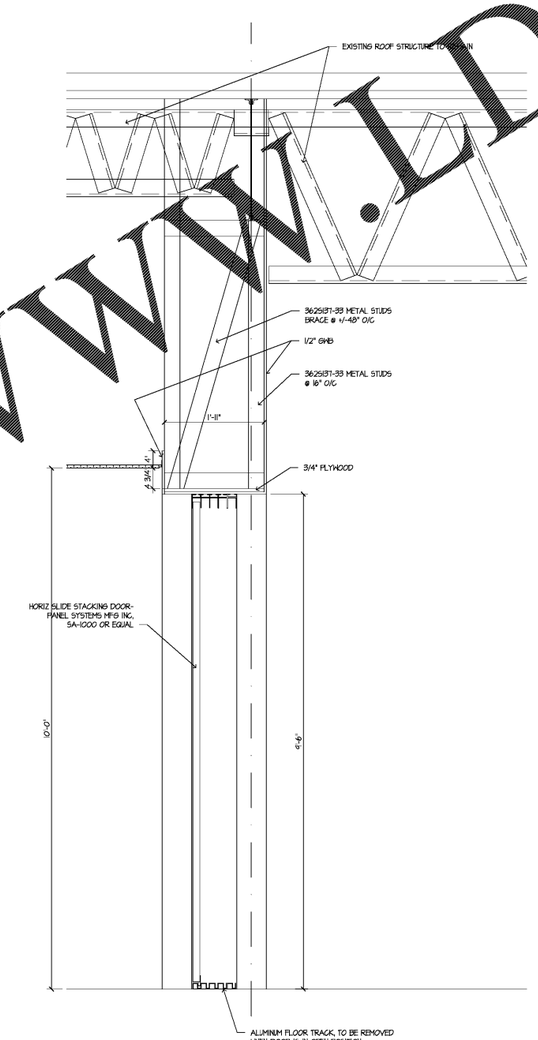

3 WALL SECTION
A3.2 3/4"=1'-0"

impact DESIGN-BUILD Contractors

These drawings are instruments of the Architect's service for use solely with respect to this project. These drawings shall not be used by the Owner or others on other projects, additions to this project or completion of this project by others except by written agreement.
Copyright © 2017, PH&A

Revisions

Seal:

STATE OF GEORGIA
PATRICK T. HIGGINS
CERTIFICATE NO. 19417
REGISTERED ARCHITECT

Drawing Title:
WALL SECTIONS

Released for Construction

Date: 14_JUN_17

Project Title:
ADDITION TO CANVAS CHURCH
3560 BROWN'S BRIDGE ROAD
CUMMING, GA 30028

PH&A
Patrick Higgins & Associates
ARCHITECTS
9195 Duran Circle
Gainesville, Georgia 30506
(770)541-7583

Project No:

A3.2

Sheet ___ of ___

Order Plans @ WWW.LDILine.com