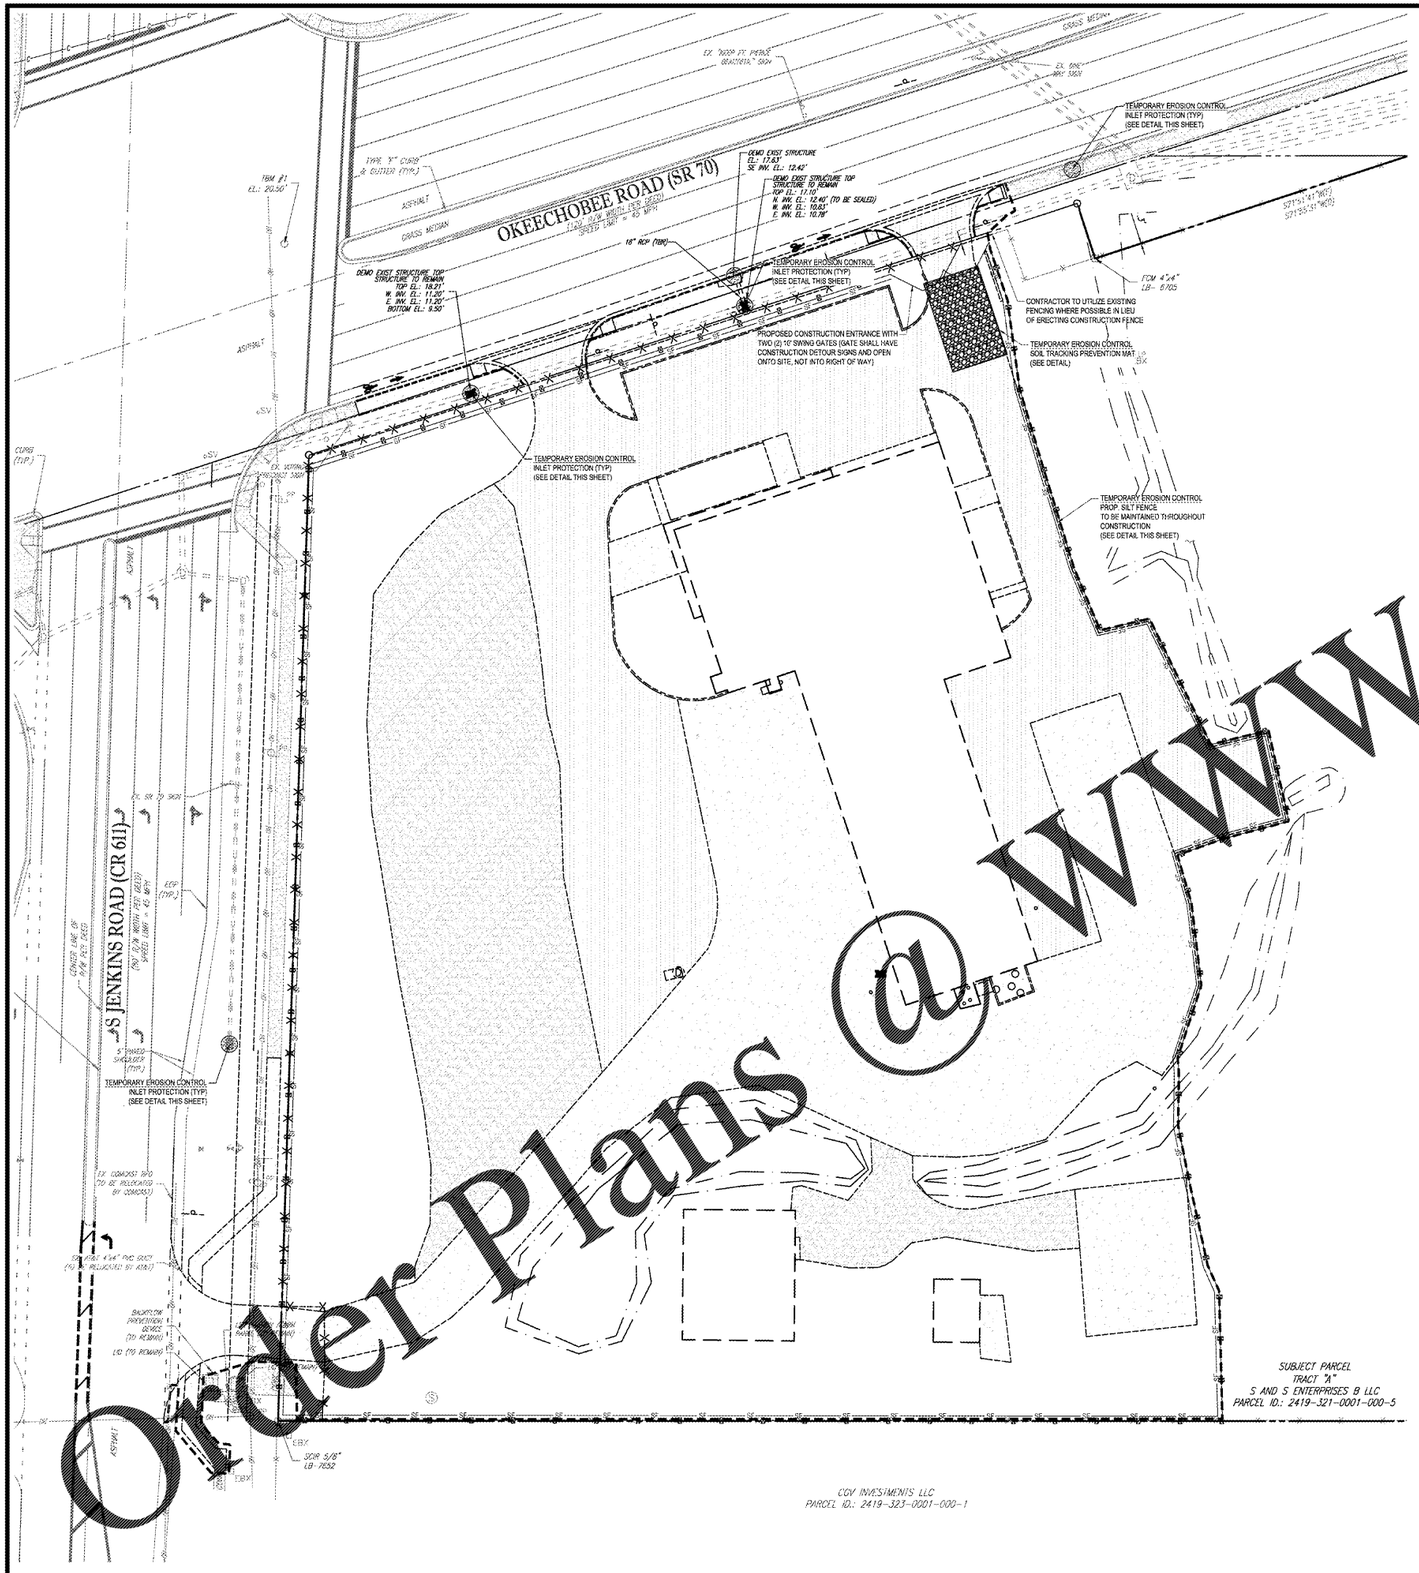

LEGEND

- PROPERTY LINE
- PROP. SILT FENCE
- PROP. CONSTRUCTION FENCE
- PROP. SOIL TRACKING PREVENTION MAT
- PROP. INLET PROTECTION
- LIMITS OF DEVELOPMENT

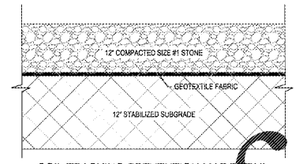

SOIL TRACKING PREVENTION MAT DETAIL
NOT TO SCALE
(PER FOOT INDEX #106)

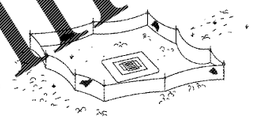

SILT FENCE PROTECTION
AROUND DITCH BOTTOM INLETS

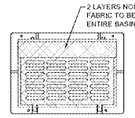

CURB INLET PROTECTION DETAIL
NOT TO SCALE

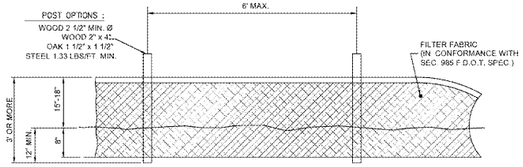

SILT FENCE DETAIL
NOT TO SCALE
(PER FOOT INDEX #102)

GENERAL NOTES:

1. CONTRACTOR SHALL SCHEDULE THE FOLLOWING INSPECTIONS WITH CITY OF FORT PIERCE ENGINEERING DEPARTMENT AT 772-467-3783 WITH AT LEAST TWO(2) WORKING DAYS BEFORE THE FOLLOWING:
   - 1.1. START OF CONSTRUCTION
   - 1.2. INSTALLATION OF SEDIMENT AND EROSION MEASURES
   - 1.3. COMPLETION OF SITE CLEARING
   - 1.4. COMPLETION OF ROUGH GRADING
   - 1.5. COMPLETION OF FINAL GRADING
   - 1.6. CLOSE OF CONSTRUCTION SEASON
   - 1.7. COMPLETION OF FINAL LANDSCAPING
2. ONLY ALLOWED ACCESS POINT TO SITE FOR CONTRACTOR TO BE LOCATED ALONG SR-70. SOIL TRACKING DEVICE MUST BE IN PLACE AT ACCESS POINT DRIVEWAY.

Order Plans @ WWW.IDILine.com

BOHLER ENGINEERING
LAND SURVEYING SITE DESIGN LANDSCAPE ARCHITECTURE
PERMITTING SUPPORT PROGRAM MANAGEMENT CONSTRUCTION SERVICES
LEESTOWN, NEW YORK
LEWES, DELAWARE
BOSTON, MA
NEW YORK METRO
NEW JERSEY
MID ATLANTIC
RALEIGH, NC
CHARLOTTE, NC
ATLANTA, GEORGIA
TAMPA
SOUTH FLORIDA
THE INFORMATION AND CONCEPTS OF SERVICE AND DESIGN CONTAINED HEREIN AS AN INSTRUMENT OF SERVICE, SHALL NOT BE USED OR REVISED, WITHOUT THE WRITTEN CONSENT OF BOHLER ENGINEERING. ANY UNAUTHORIZED REVISIONS, ADDITIONS OR DELETIONS TO THIS DOCUMENT WILL BE THE SOLE RESPONSIBILITY OF THE PARTY PERFORMING SAME.

REVISIONS

REV	DATE	COMMENT	BY
1	8/5/2016	PER CITY COMMENTS	SMT
2	10/20/2016	REVISIONS PER SFWMD COMMENTS	SMT
3	4/10/2017	PER FDOT AND SFWMD COMMENTS	DJE
4	4/24/2017	PER CITY OF FORT PIERCE COMMENTS	SGM
5	5/12/2017	PER CITY OF FORT PIERCE COMMENTS	SGM
6	6/21/2017	PER FDOT COMMENTS	SGM
7	7/14/2017	PER FDOT COMMENTS	SGM

811 KNOW WHAT'S BELOW ALWAYS CALL 811 BEFORE YOU DIG
It's fast. It's free. It's the law
www.callsunshine.com

APPROVED FOR CONSTRUCTION

PROJECT No.:	FLB15009
DRAWN BY:	DJE
CHECKED BY:	CPI
DATE:	06/24/16
SCALE:	1" = 30'
CAD I.D.	OA3

PROJECT:
SR 70
AND
JENKINS
FOR
WAWA
Wawa

LOCATION OF SITE
SEC SR 70 & S JENKINS RD
FORT PIERCE, FLORIDA

BOHLER ENGINEERING
2255 GLADES ROAD, SUITE 305E
BOCA RATON, FLORIDA 33431
Phone: (561) 571-0280
Fax: (561) 571-0281
FLORIDA BUSINESS CERT. OF AUTH. No. 30190
LANDSCAPE ARCHITECT IN CHARGE LIC. NO. LC26002551

SHEET TITLE:
PHASE I SOIL EROSION CONTROL PLAN

SHEET NUMBER:
C-4

K:\2015\E3\150009-SR 70 & JENKINS\DRAWINGS\FINAL\CIVIL\EC\EC1_SHEETS\150009-EC4A.DWG PLOTTED BY: SMARTIN@Z @ 6:57 PM LAST SAVED BY: DEVAN