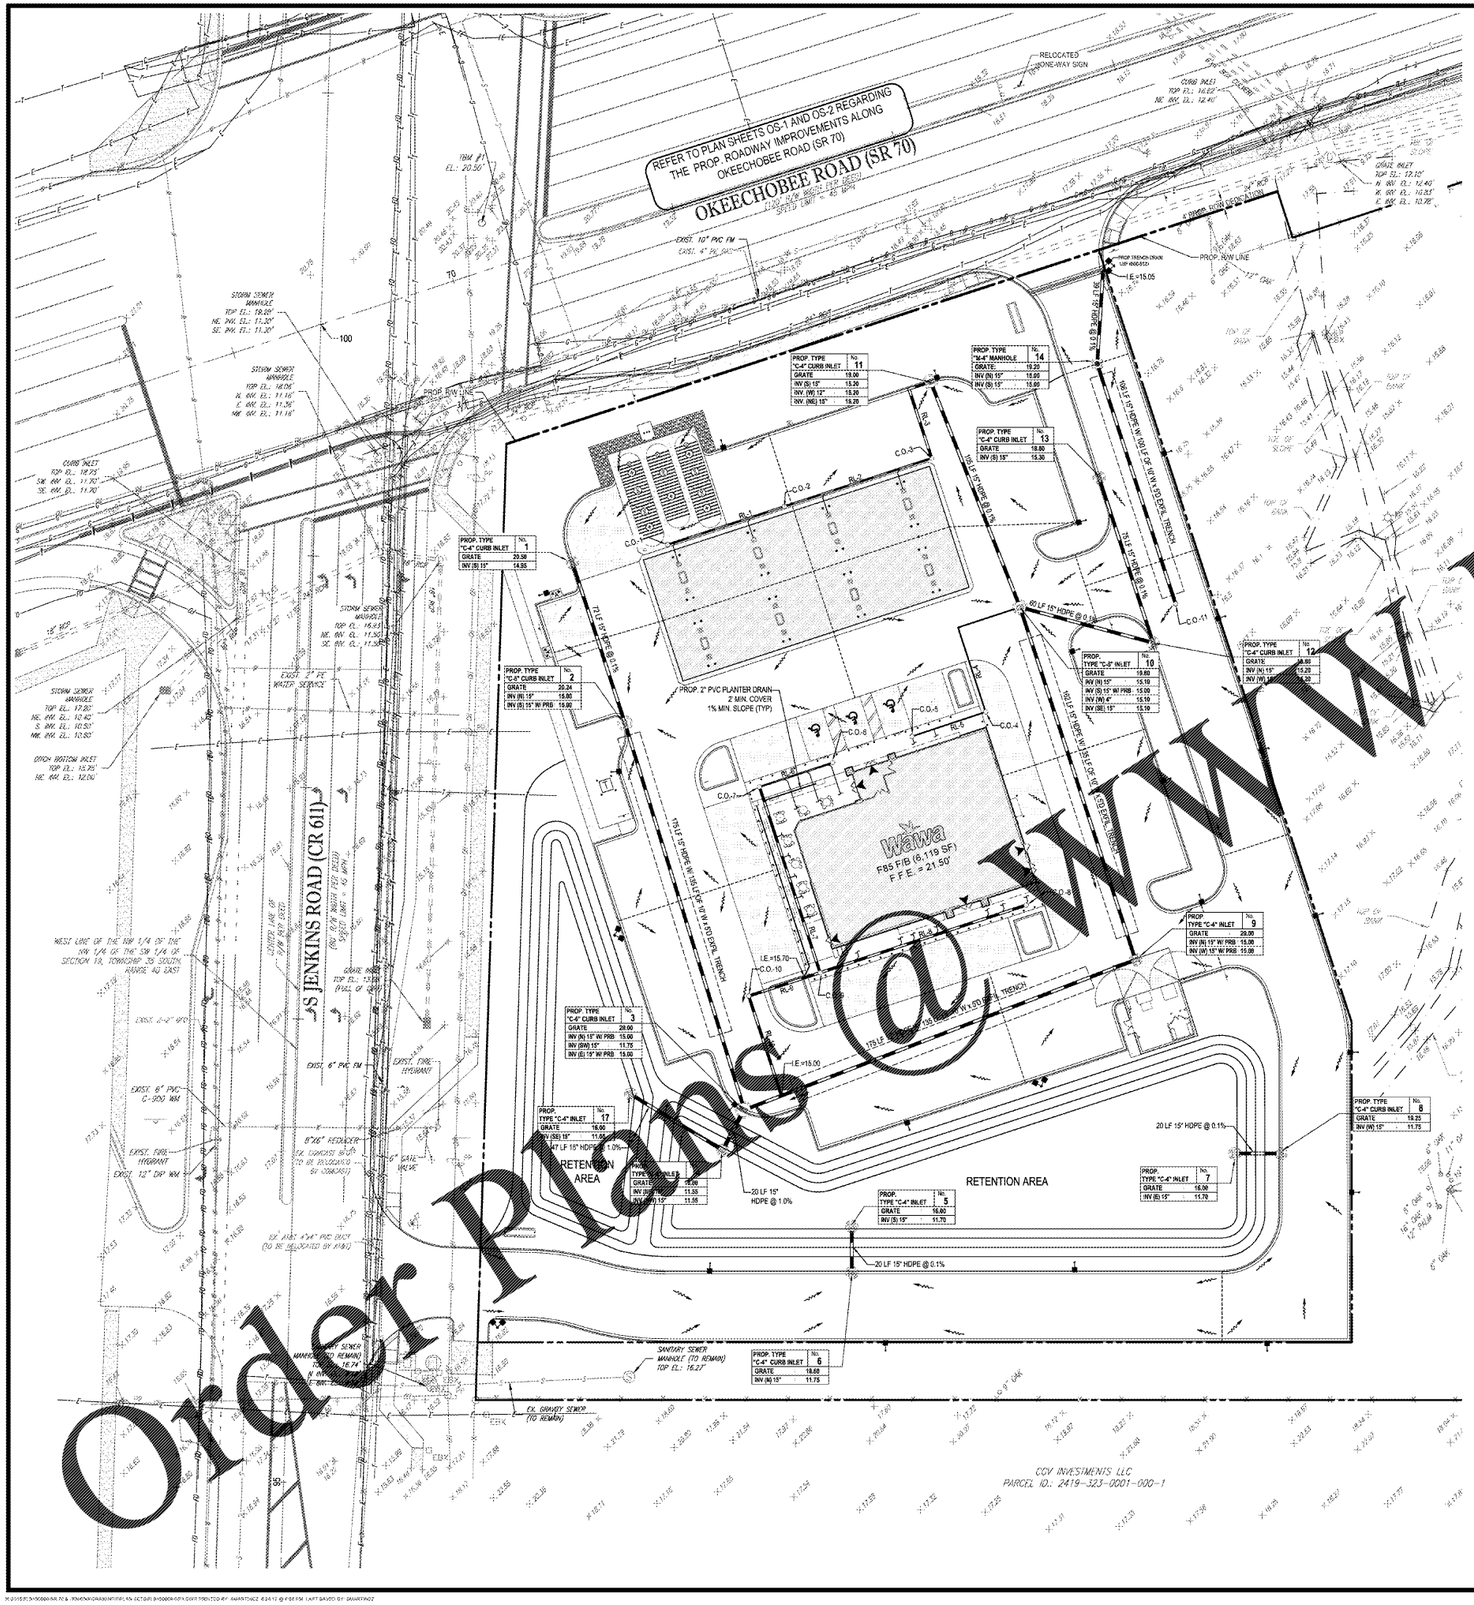
REFER TO PLAN SHEETS OS-1 AND OS-2 REGARDING THE PROP. ROADWAY IMPROVEMENTS ALONG OKEECHOBEE ROAD (SR 70)
OKEECHOBEE ROAD (SR 70)
S JENKINS ROAD (CR 611)
RELOCATED ONE-WAY SIGN
PROP. R/W LINE
EXIST. 10" PVC FM
EXIST. 4" PVC FM
PROP. TYPE "C-4" CURB INLET No. 1 GRATE 20.58 INV (S) 15" 14.55
PROP. TYPE "C-4" CURB INLET No. 2 GRATE 20.34 INV (E) 15" 15.60 INV (S) 15" W/ PRS 15.60
PROP. TYPE "C-4" CURB INLET No. 3 GRATE 20.00 INV (N) 15" W/ PRS 15.00 INV (SW) 15" 11.75 INV (E) 15" W/ PRS 15.00
PROP. TYPE "C-4" CURB INLET No. 4 GRATE 19.00 INV (S) 15" 13.30 INV (W) 12" 13.20 INV (NE) 15" 13.20
PROP. TYPE "C-4" MANHOLE No. 14 GRATE 19.25 INV (N) 15" 15.60 INV (S) 15" 15.60
PROP. TYPE "C-4" CURB INLET No. 13 GRATE 18.80 INV (S) 15" 15.30
PROP. TYPE "C-4" CURB INLET No. 12 GRATE 20.00 INV (N) 15" 15.20 INV (W) 12" 15.20
PROP. TYPE "C-4" CURB INLET No. 10 GRATE 19.60 INV (N) 15" 15.10 INV (S) 15" W/ PRS 15.00 INV (S) 15" 15.10 INV (SE) 4" 15.10 INV (SE) 15" 15.10
PROP. TYPE "C-4" CURB INLET No. 9 GRATE 20.00 INV (N) 15" W/ PRS 15.00 INV (W) 15" W/ PRS 15.00
PROP. TYPE "C-4" CURB INLET No. 8 GRATE 19.25 INV (W) 15" 11.75
PROP. TYPE "C-4" CURB INLET No. 7 GRATE 18.00 INV (E) 15" 11.70
PROP. TYPE "C-4" CURB INLET No. 5 GRATE 18.60 INV (S) 15" 11.75
PROP. TYPE "C-4" CURB INLET No. 6 GRATE 18.68 INV (N) 15" 11.75
PROP. TYPE "C-4" CURB INLET No. 17 GRATE 18.00 INV (SW) 15" 11.55 INV (E) 15" 11.55
PROP. 2" PVC PLANTER DRAIN 2' MIN. COVER 1% MIN. SLOPE (TYP)
Wawa F85 F/B (6,119 SF) F.F.E. = 21.50'
RETENTION AREA
RETENTION AREA
175 LF 15" HDPE @ 0.5%
179 LF 15" HDPE @ 0.5%
80 LF 15" HDPE @ 0.5%
175 LF 15" HDPE @ 10% W/ FILTER FABRIC TRENCH
179 LF 15" HDPE @ 10% W/ FILTER FABRIC TRENCH
20 LF 15" HDPE @ 1.0%
20 LF 15" HDPE @ 0.1%
20 LF 15" HDPE @ 0.1%
STORM SEWER MANHOLE TOP EL.: 18.25' NE. INV. EL.: 11.20' SE. INV. EL.: 11.20'
STORM SEWER MANHOLE TOP EL.: 16.06' E. INV. EL.: 11.16' E. INV. EL.: 11.36' NW. INV. EL.: 11.16'
CURB INLET TOP EL.: 18.73' SW. INV. EL.: 11.70' SE. INV. EL.: 11.70'
STORM SEWER MANHOLE TOP EL.: 16.60' NE. INV. EL.: 11.50' SE. INV. EL.: 11.50'
STORM SEWER MANHOLE TOP EL.: 17.20' NE. INV. EL.: 12.42' S. INV. EL.: 10.50' NW. INV. EL.: 10.50'
DITCH BOTTOM INLET TOP EL.: 15.75' NE. INV. EL.: 12.00'
EXIST. 2" PE WATER SERVICE
EXIST. 6" PVC FM
EXIST. FIRE HYDRANT
EXIST. 6" PVC C-900 WM
EXIST. FIRE HYDRANT
EXIST. 12" DIP WM
8"x6" REDUCER
6" GATE VALVE
15" X 6" X 4" PVC EXIST. (TO BE RELOCATED BY WAWA)
WEST LINE OF THE NW 1/4 OF THE NW 1/4 OF THE SW 1/4 OF SECTION 19, TOWNSHIP 35 SOUTH, RANGE 40 EAST
CENTER LINE OF 24' R/W PER DEED
GRAVE INLET TOP EL.: 17.58' (FULL OF GRASS)
EXIST. 6" PVC FM
EXIST. FIRE HYDRANT
SANITARY SEWER MANHOLE (TO REMAIN) TOP EL.: 16.27'
CK. GRAVITY SEWER (TO REMAIN)
CCV INVESTMENTS LLC PARCEL ID.: 2419-323-0001-000-1
TBM #1 EL.: 20.50'
GRAVE INLET TOP EL.: 13.10' N. INV. EL.: 12.40' W. INV. EL.: 10.82' E. INV. EL.: 10.82'
PROP. TRENCH DRAIN (SEE #900.01)
PROP. R/W LINE
PROP. R/W LINE
PROP. R/W LINE
PROP. R/W LINE
EXIST. CATCH BASIN
PROP. STORM SEWER
PROP. EXFILTRATION TRENCH
PROP. CATCH BASIN
PROP. STORM MANHOLE
C.O.-1
C.O.-2
C.O.-3
C.O.-4
C.O.-5
C.O.-6
C.O.-7
C.O.-8
C.O.-9
C.O.-10
C.O.-11
I.E.=15.05
I.E.=15.70
I.E.=15.00
I.E.=15.00
I.E.=15.00