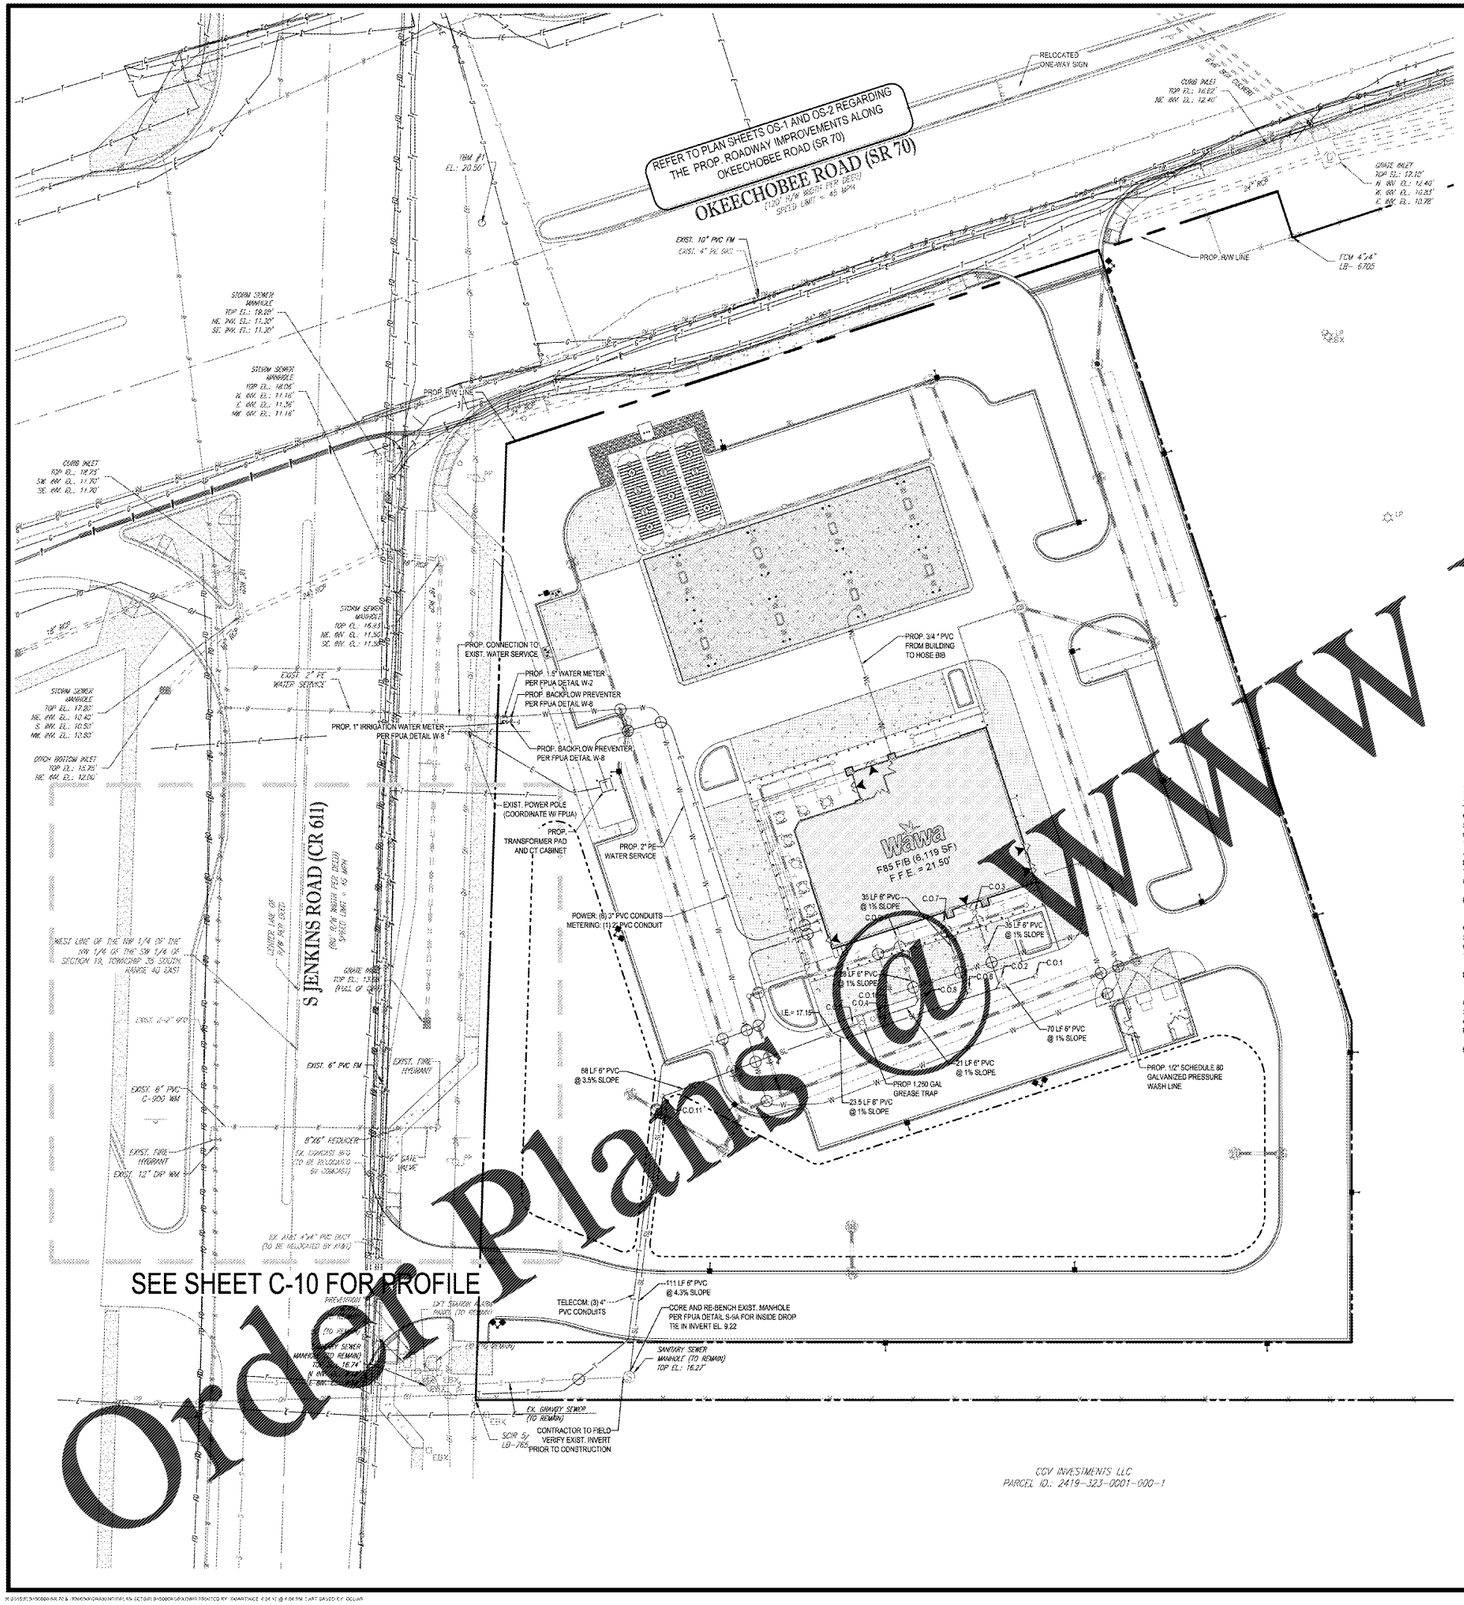
REFER TO PLAN SHEETS OS-1 AND OS-2 REGARDING THE PROP. ROADWAY IMPROVEMENTS ALONG OKEECHOBEE ROAD (SR 70)
OKEECHOBEE ROAD (SR 70)
S JENKINS ROAD (CR 611)
SEE SHEET C-10 FOR PROFILE
Wawa
F85 F/B (@ 1.19 SF)
F.F.E. = 21.50'
PROP. 1" IRRIGATION WATER METER PER FPUA DETAIL W-8
PROP. 1" WATER METER PER FPUA DETAIL W-2
PROP. BACKFLOW PREVENTER PER FPUA DETAIL W-8
PROP. CONNECTION TO EXIST. WATER SERVICE
PROP. 3/4" PVC FROM BUILDING TO HOSE BIB
PROP. 2" PE WATER SERVICE
EXIST. 2" PE WATER SERVICE
EXIST. POWER POLE (COORDINATE W/ FPUA)
PROP. TRANSFORMER PAD AND CT CABINET
POWER: (6) 3" PVC CONDUITS METERING: (1) 4" PVC CONDUIT
TELECOM: (3) 4" PVC CONDUITS
PROP. 1,250 GAL GREASE TRAP
PROP. 1/2" SCHEDULE 80 GALVANIZED PRESSURE WASH LINE
CORE AND RE-BENCH EXIST. MANHOLE PER FPUA DETAIL S-4A FOR INSIDE DROP TIE IN INVERT EL. 9.22
SANITARY SEWER MANHOLE (TO REMAIN) TOP EL.: 16.27'
CONTRACTOR TO FIELD VERIFY EXIST. INVERT PRIOR TO CONSTRUCTION
35 LF 6" PVC @ 1% SLOPE
38 LF 6" PVC @ 1% SLOPE
68 LF 6" PVC @ 3.5% SLOPE
111 LF 6" PVC @ 4.3% SLOPE
23.5 LF 6" PVC @ 1% SLOPE
21 LF 6" PVC @ 1% SLOPE
70 LF 6" PVC @ 1% SLOPE
C.O.1
C.O.2
C.O.3
C.O.4
C.O.5
C.O.6
C.O.7
C.O.8
C.O.9
C.O.10
C.O.11
PROP. R/W LINE
EXIST. 10" PVC FM
EXIST. 4" PVC SAN
RELOCATED ONE-WAY SIGN
CURB INLET TOP EL.: 14.62' NE INV. EL.: 12.40'
GRATE INLET TOP EL.: 13.22' N. INV. EL.: 10.81' E. INV. EL.: 10.78'
FDM 4"x4" LB- 6705
STORM SEWER MANHOLE TOP EL.: 18.28' NE. INV. EL.: 11.20' SE. INV. EL.: 11.20'
STORM SEWER MANHOLE TOP EL.: 18.06' N. INV. EL.: 11.16' E. INV. EL.: 11.36' NW. INV. EL.: 11.16'
CURB INLET TOP EL.: 18.73' SW. INV. EL.: 11.70' SE. INV. EL.: 11.70'
STORM SEWER MANHOLE TOP EL.: 16.61' NE. INV. EL.: 11.50' SE. INV. EL.: 11.30'
STORM SEWER MANHOLE TOP EL.: 17.20' NE. INV. EL.: 10.40' S. INV. EL.: 10.50' NW. INV. EL.: 10.80'
DITCH BOTTOM INLET TOP EL.: 15.75' NE. INV. EL.: 12.00'
GRATE INLET TOP EL.: 13.80' (FULL OF GRATE)
WEST LINE OF THE NW 1/4 OF THE NW 1/4 OF THE SW 1/4 OF THE SW 1/4 OF SECTION 19, TOWNSHIP 35 SOUTH, RANGE 40 EAST
CENTER LINE OF 70' R/W PER DEED
EXIST. 6" PVC FM
EXIST. FIRE HYDRANT
EXIST. 6" PVC W/M
EXIST. FIRE HYDRANT
EXIST. 12" DIP W/M
8"X6" REDUCER
TIE TO EXIST. 6"W (TO BE RELOCATED BY OTHERS)
6" GATE VALVE
10' EXIST. 4"x4" PVC EXCT (TO BE RELOCATED BY AT&T)
EXIST. 2"x2" WOOD POST
EXIST. 4"x4" WOOD POST
EXIST. 6'-0" WOOD FENCE
EXIST. 6'-0" CHAIN LINK FENCE
EXIST. 4'-0" WOOD FENCE
EXIST. 4'-0" CHAIN LINK FENCE
EXIST. 6'-0" CHAIN LINK FENCE
EXIST. 6'-0" WOOD