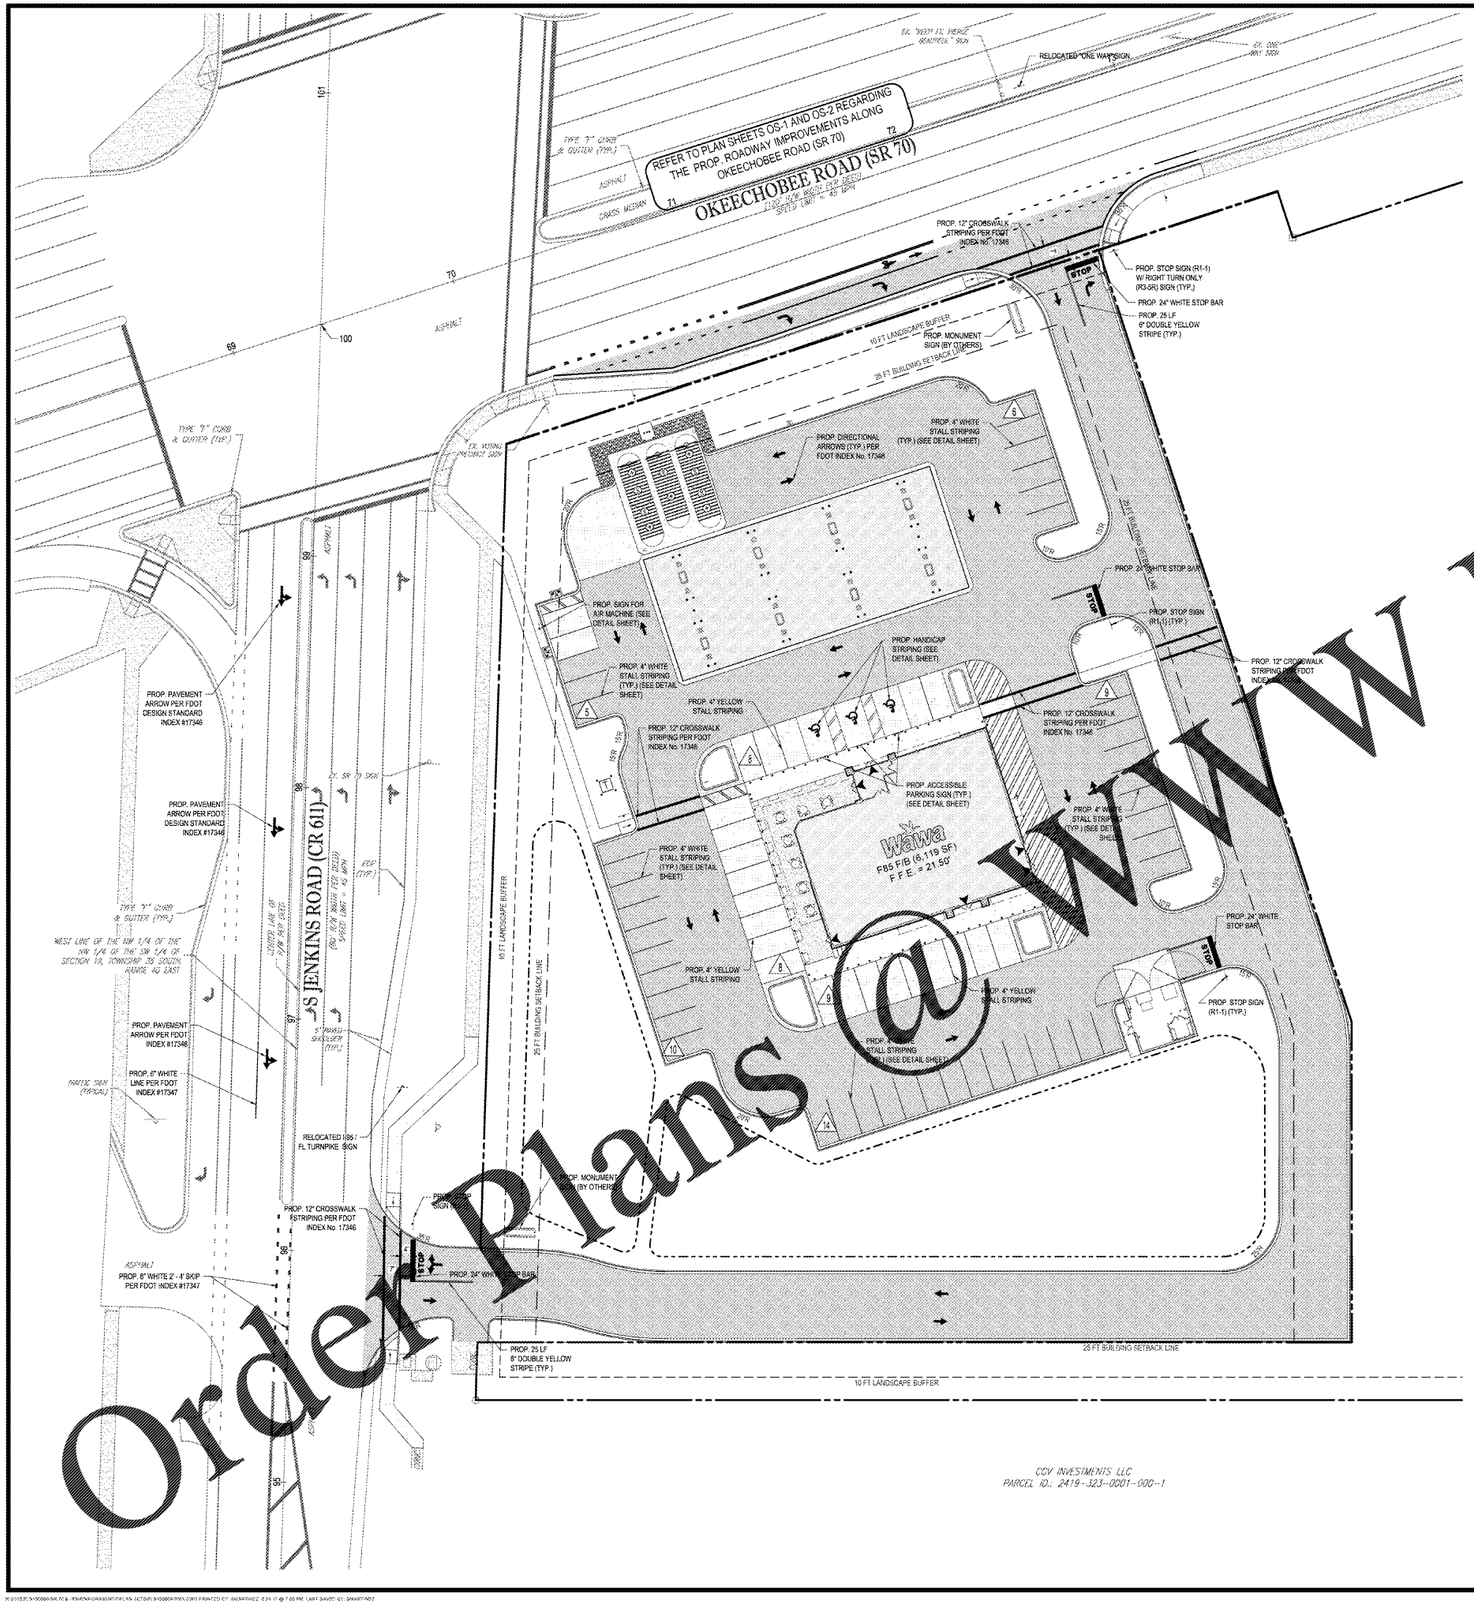

LEGEND:

- PROPERTY LINE
- PROP. ASPHALT PAVEMENT
- PROP. BUILDING AND GAS CANOPY
- PROP. HEAVY DUTY CONCRETE PAVEMENT
- PROP. STANDARD CONCRETE PAVEMENT
- PROP. STANDARD CONCRETE
- EXIST. CONCRETE SIDEWALK
- PROP. GRAVEL
- PROP. STAMPED CONCRETE
- PROP. PARKING SPACE COUNT
- PROP. GAS PUMPS
- PROP. SIGN
- PROP. VENT
- PROP. AIR MACHINE
- PROP. UNDERGROUND STORAGE TANKS
- PROP. LIGHT POLE
- PROP. TRANSFORMER

N W E S

30 15 7.5 0 30
1"= 30'

GENERAL NOTES:

1. CONTRACTOR MUST FOLLOW OFF-SITE PLAN OS-1 AND OFF-SITE DETAILS OS-2 AND OS-3 SHEETS FOR ALL OFF-SITE WORK.

SIGNAGE NOTES:

1. ALL PAVEMENT MARKINGS AND SIGNAGE SHALL BE IN ACCORDANCE WITH THE LATEST EDITIONS OF THE "MANUAL ON UNIFORM TRAFFIC CONTROL DEVICES FOR STREETS AND HIGHWAYS", LATEST EDITION, FDOT DESIGN STANDARDS AND LOCAL DEVELOPMENT CODE.
2. FREE STANDING SIGNAGE SHOWN FOR REPRESENTATIONAL PURPOSES ONLY, AND SHALL BE PERMITTED SEPARATELY. CONTRACTOR TO COORDINATE WITH WAWA SIGN VENDOR FOR PERMITTED LOCATION AND SIZE.
3. ALL PAVEMENT MARKINGS WITHIN FDOT RIGHT-OF-WAY SHALL BE THERMOPLASTIC.
4. ALL EXISTING PAVEMENT MARKINGS THAT ARE IN CONFLICT WITH PROPOSED MARKINGS SHALL BE REMOVED BY HYDRO-BLASTING.

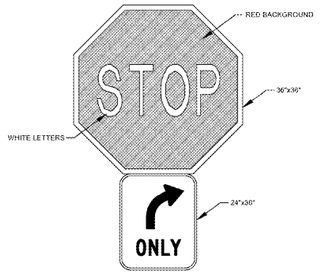

TYPICAL STOP SIGN DETAIL (R1-1) WITH RIGHT TURN ONLY SIGN (R3-5R)
NOT TO SCALE

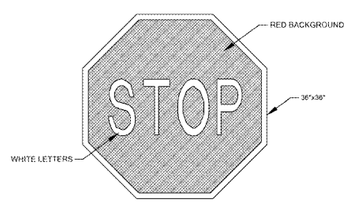

TYPICAL STOP SIGN DETAIL (R1-1)
NOT TO SCALE

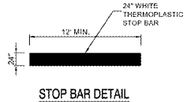

STOP BAR DETAIL
NOT TO SCALE

	A	B	C	D	E	F	G	H	I	J	K	L	M
6	36	12	1	3.000	2.000	3	1.25	3.000	1	36.625	9	1	7
	54	18	1	4.5	3.0	3	4	12.000	2.000	12.192	12	4	

	N	P	Q	R	S	T	U	V
6	4.0	1.5	11	5.66	2	9.625	1.25	3
	9.0	1.625	19	12.876	2.909	12.192	4	3

*Series 2000 Standard Alphabets
**See page 6-3 for arrow design.

ONE WAY SIGN (R6-1R)
NOT TO SCALE

Order Plans @ www.IDLine.com

BOHLER ENGINEERING
CIVIL ARCHITECTURE
SITE DEVELOPMENT CONSULTING
LAND SURVEYING
PROGRAM MANAGEMENT
SUSTAINABLE DESIGN
PERMITTING SUPPORT
CONSTRUCTION SERVICES
LEHIGH VALLEY, PA
RALEIGH, NC
CHARLOTTE, NC
ATLANTA, GEORGIA
TAMPA, FL
SOUTH FLORIDA
LEXINGTON, KY
RICHMOND, VA
BALTIMORE, MD
WASHINGTON, D.C. METRO
NORTHERN VIRGINIA
NEW JERSEY
NEW YORK METRO
BOSTON, MA
THE ELECTRONIC REPRODUCTION OF SEALED AND SIGNED DOCUMENTS, VIA EMAIL OR OTHERWISE, MAY NOT BE ALTERED IN ANY WAY FROM THE ORIGINAL DOCUMENT. ANY ALTERATIONS, REUSE, OR DISTRIBUTION OF THESE DOCUMENTS WITHOUT THE WRITTEN PERMISSION OF BOHLER ENGINEERING WILL BE AT THE USER'S SOLE RISK AND WITHOUT LIABILITY TO BOHLER ENGINEERING.

REVISIONS

REV	DATE	COMMENT	BY
1	8/5/2016	PER CITY COMMENTS	SMT
2	10/20/2016	REVISIONS PER SFWMD COMMENTS	SMT
3	4/10/2017	PER FDOT AND SFWMD COMMENTS	DJE
4	4/24/2017	PER CITY OF FORT PIERCE COMMENTS	SGM
5	5/12/2017	PER CITY OF FORT PIERCE COMMENTS	SGM
6	6/21/2017	PER FDOT COMMENTS	SGM
7	7/14/2017	PER FDOT COMMENTS	SGM

811 KNOW WHAT'S BELOW ALWAYS CALL 811 BEFORE YOU DIG
It's fast. It's free. It's the law
www.callsunshine.com

APPROVED FOR CONSTRUCTION

PROJECT No.	FLB15009
DRAWN BY:	DJE
CHECKED BY:	CR
DATE:	06/24/16
SCALE:	1" = 30'
CAD I.D.:	SP3

PROJECT:
SR 70 AND JENKINS
FOR
WAWA

LOCATION OF SITE
SEC SR 70 & S JENKINS RD
FORT PIERCE, FLORIDA

BOHLER ENGINEERING
2255 GLADES ROAD, SUITE 305E
BOCA RATON, FLORIDA 33431
Phone: (561) 571-0280
Fax: (561) 571-0281
FLORIDA BUSINESS CERT OF AUTH. No. 30160
LANDSCAPE ARCHITECT #LC26002661

SHEET TITLE:
PAVEMENT MARKING AND SIGNAGE PLAN

SHEET NUMBER:
C-11

M:\2015\FLB15009\SUR_PLN\...\FLB15009PMSIGNAGE.DWG PRINTED BY: SMARTINEZ 6:34:10 @ 7:00 PM | LAST SAVED BY: SMARTINEZ