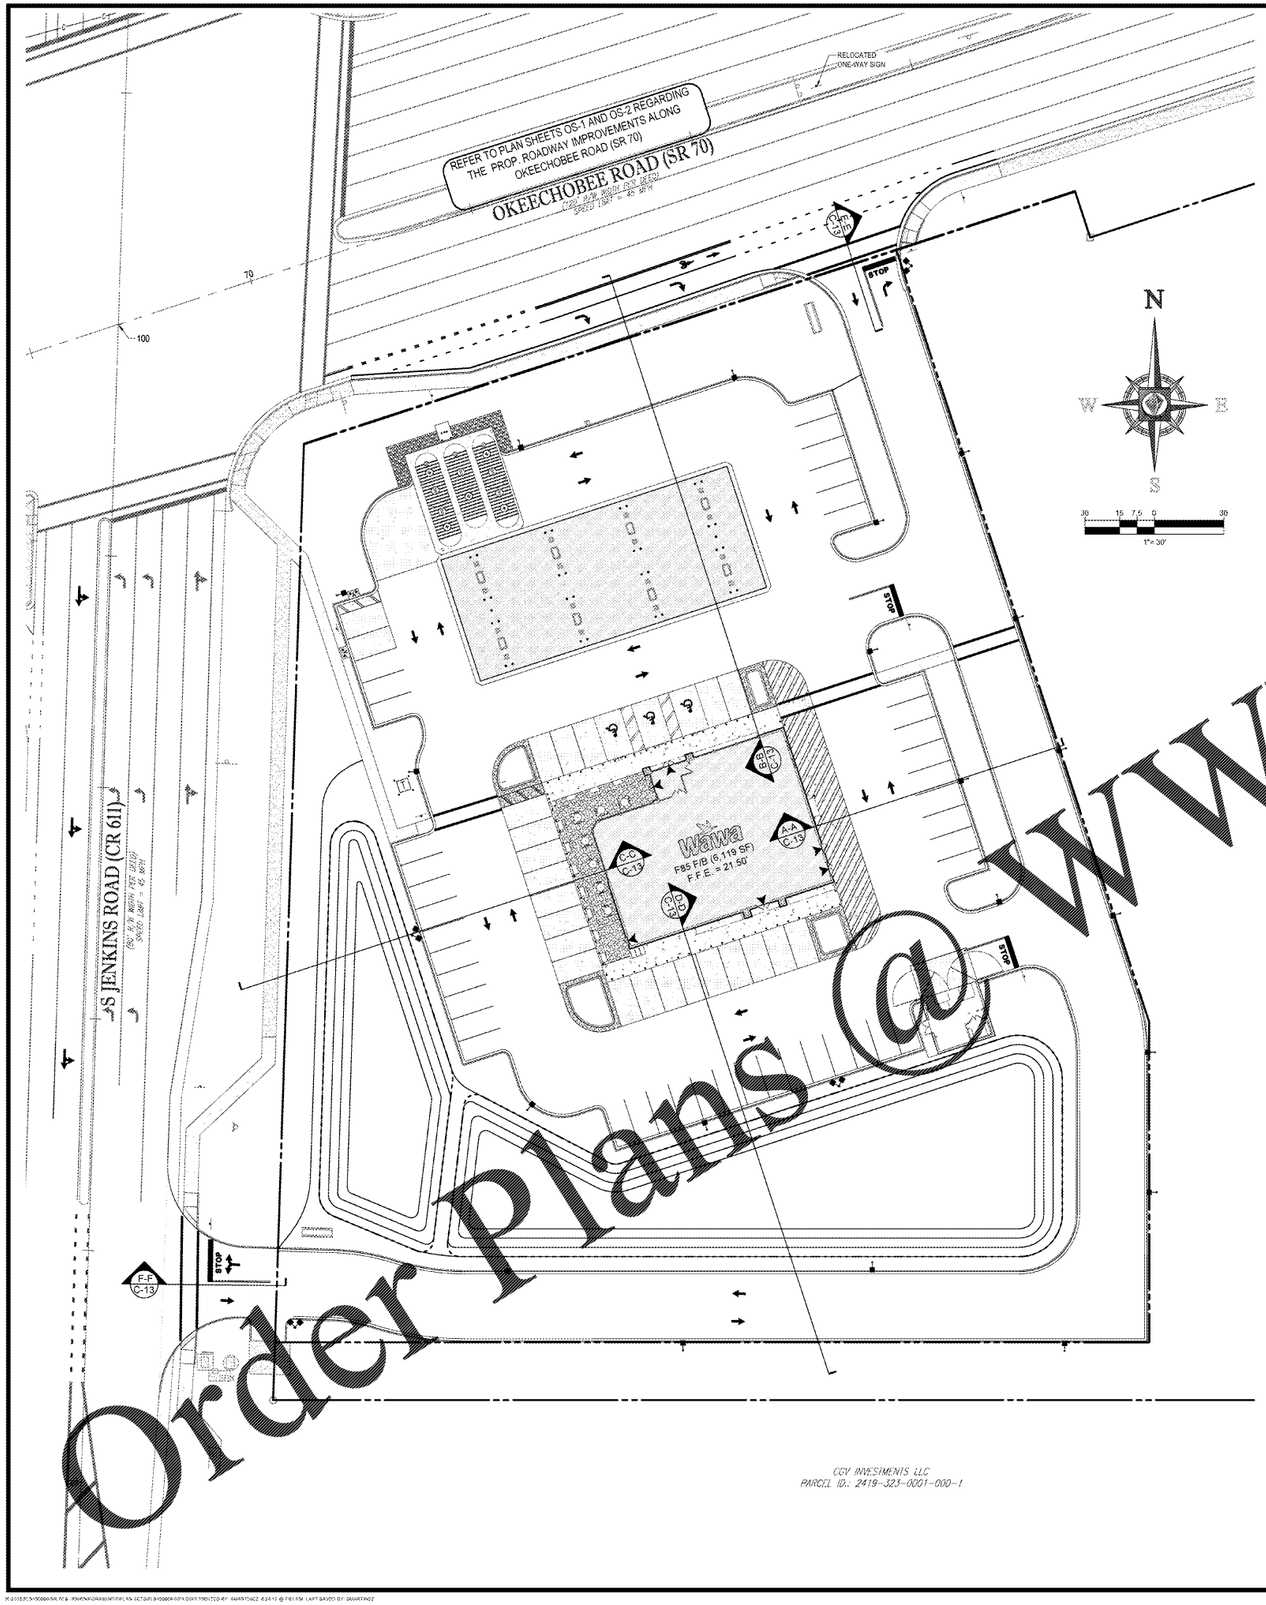

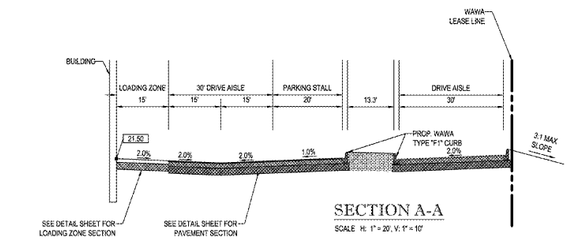

SECTION A-A

SCALE H: 1" = 20', V: 1" = 10'

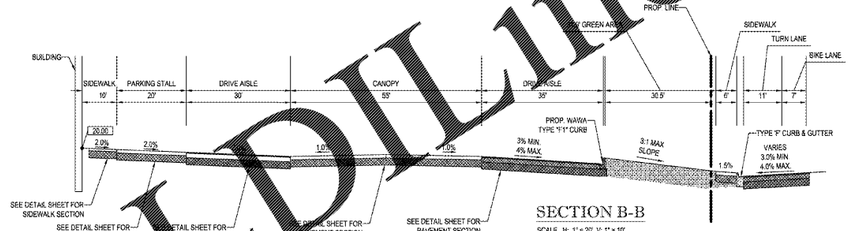

SECTION B-B

SCALE H: 1" = 20', V: 1" = 10'

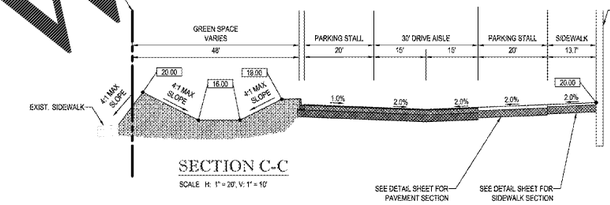

SECTION C-C

SCALE H: 1" = 20', V: 1" = 10'

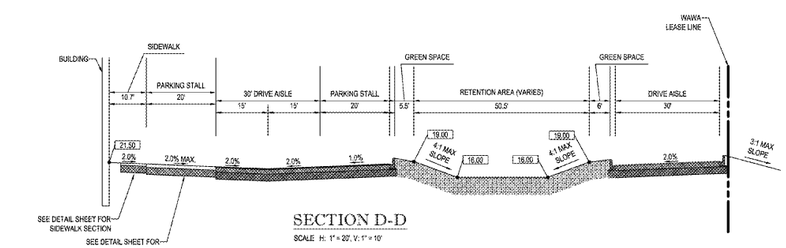

SECTION D-D

SCALE H: 1" = 20', V: 1" = 10'

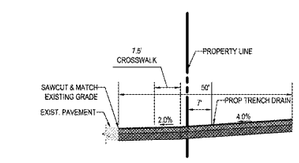

SECTION E-E

SCALE H: 1" = 20', V: 1" = 10'

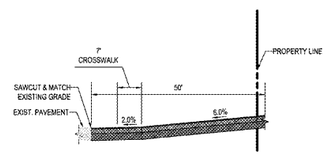

SECTION F-F

SCALE H: 1" = 20', V: 1" = 10'

Order Plans @ WWW.LDILine.com

BOHLER ENGINEERING
SITE DEVELOPMENT ◆ LAND DEVELOPMENT ◆ CIVIL ARCHITECTURE
LAND SURVEYING ◆ PROGRAM MANAGEMENT ◆ TRANSPORTATION SERVICES
SUSTAINABLE DESIGN ◆ PERMITTING SUPPORT ◆ CONSTRUCTION SERVICES
◆ LEHIGH VALLEY, PA ◆ RALEIGH, NC
◆ WESTCHESTER, NEW YORK ◆ CHARLOTTE, NC
◆ BOSTON, MA ◆ ATLANTA, GEORGIA
◆ NEW YORK METRO ◆ DENVER
◆ BALTIMORE, MD ◆ SOUTH FLORIDA
◆ WASHINGTON, DC METRO ◆ COLORADO SPRINGS, CO
◆ NEW JERSEY ◆ NORTHERN VIRGINIA
◆ PHILADELPHIA, PA ◆ FLORIDA
THE INFORMATION AND CONCEPTS OF THESE PLANS, BOTH WRITTEN AND ORAL, ARE THE CONFIDENCE AND PROPRIETARY PROPERTY OF BOHLER ENGINEERING AND ARE NOT TO BE USED IN ANY FORM OR MANNER WHATSOEVER, NOR ASSIGNED TO ANY THIRD PARTY, WITHOUT PRIOR WRITTEN CONSENT AND AUTHORIZATION OF BOHLER ENGINEERING. ALL RIGHTS RESERVED. COPYRIGHT © 2017 BOHLER ENGINEERING

REVISIONS

REV	DATE	COMMENT	BY
1	8/5/2016	PER CITY COMMENTS	SMT
2	10/20/2016	REVISIONS PER SFWMD COMMENTS	SMT
3	4/10/2017	PER FDOT AND SFWMD COMMENTS	DJE
4	4/24/2017	PER CITY OF FORT PIERCE COMMENTS	SGM
5	5/12/2017	PER CITY OF FORT PIERCE COMMENTS	SGM
6	6/21/2017	PER FDOT COMMENTS	SGM
7	7/14/2017	PER FDOT COMMENTS	SGM

811 KNOW WHAT'S BELOW ALWAYS CALL 811 BEFORE YOU DIG
It's fast. It's free. It's the law
www.callsunshine.com

APPROVED FOR CONSTRUCTION

PROJECT No.	FLB15009
DRAWN BY:	DJE
CHECKED BY:	CR
DATE:	06/24/16
SCALE:	1" = 30'
CAD I.D.:	GP3

PROJECT:
SR 70 AND JENKINS
FOR
WAWA

LOCATION OF SITE
SEC SR 70 & S JENKINS RD
FORT PIERCE, FLORIDA

BOHLER ENGINEERING
2255 GLADES ROAD, SUITE 305E
BOCA RATON, FLORIDA 33431
Phone: (561) 571-0280
Fax: (561) 571-0281
FLORIDA BUSINESS CERT. OF AUTH. No. 30190
LANDSCAPE ARCHITECT BUSINESS LIC. No LC26000551

SHEET TITLE:
CROSS SECTIONS

SHEET NUMBER:
C-13

M:\2015\B315000\IN\B315000-SR70-JENKINS\GRADING\B315000-GP3.DWG PRINTED BY: SMARTINEZ 6:34:12 @ 7:01 PM | LAST SAVED BY: SMARTINEZ