AREA

SYMBOL:	QTY:	LABEL:
	21	A1

ARE-EDG-3M-DA-06-E-UL-WH-700

	3	B1
	2	B3

ARE-EDG-4M-DA-06-E-UL-WH-700

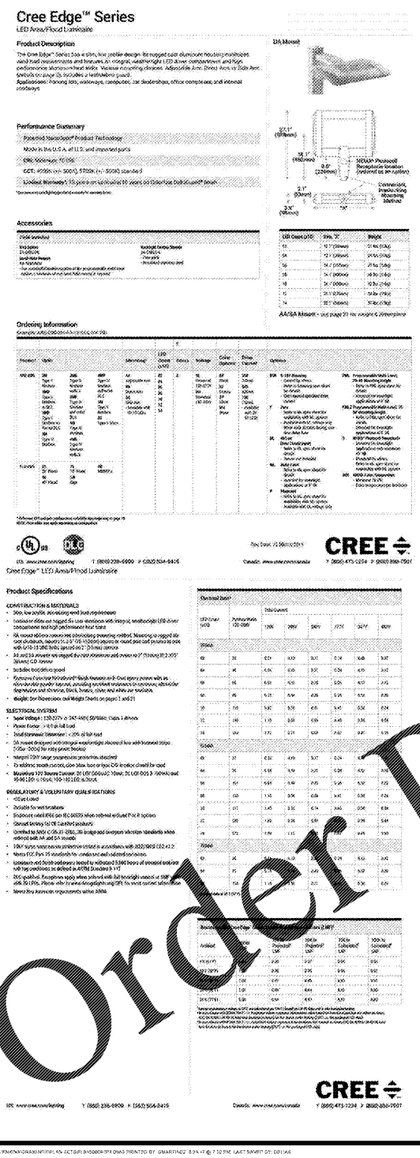

CANOPY

SYMBOL:	QTY:	LABEL:
	24	C

CAN-304-SL-RD-06-E-UL-WH-700

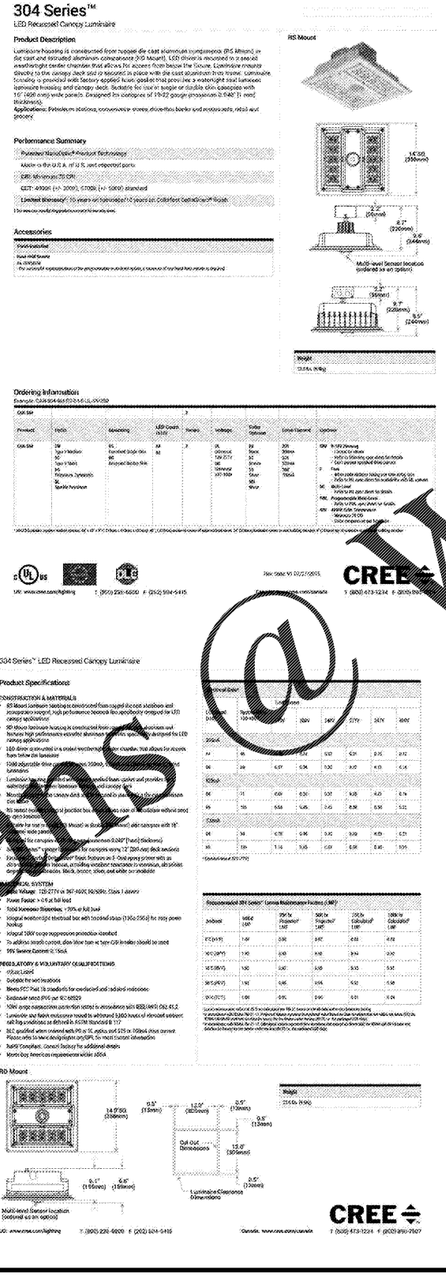

WALL MOUNTED

SYMBOL:	QTY:	LABEL:
	5	W1

SEC-EDG-3M-WM-04-E-UL-WH-350

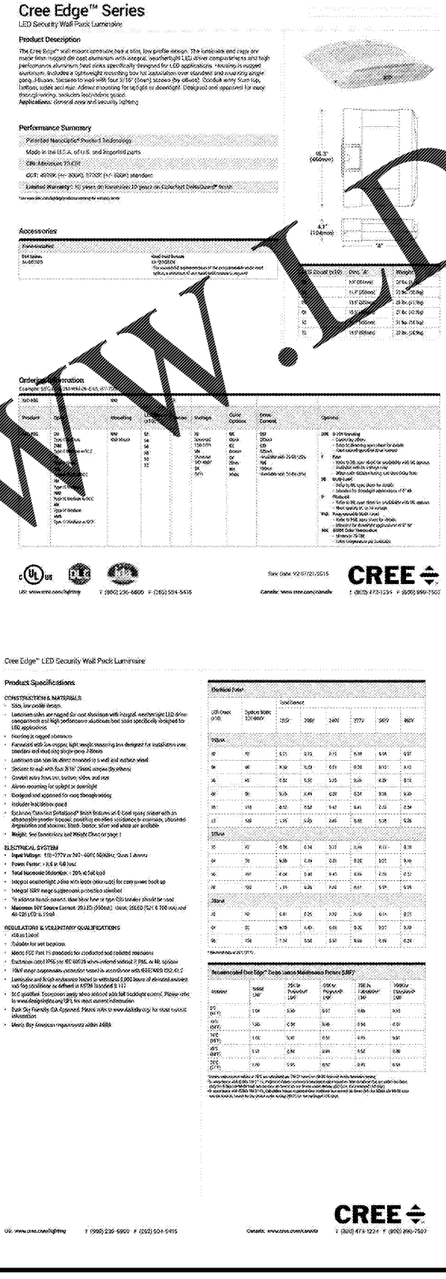

Order Plans @ WWW.IDILine.com

BOHLER ENGINEERING
SITE DEVELOPMENT CONSULTANTS | LAND ARCHITECTURE
LAND SURVEYING | PROGRAM MANAGEMENT | PERMITTING SUPPORT
SUSTAINABLE DESIGN | CONSTRUCTION SUPPORT | CORPORATION SERVICES
LEHIGH VALLEY, PA
NEW JERSEY
BOSTON, MA
NEW YORK METRO
PHILADELPHIA, PA
RALEIGH, NC
CHARLOTTE, NC
ATLANTA, GEORGIA
TAMPA
SOUTH FLORIDA
THE INFORMATION CONTAINED IN THIS DRAWING IS THE SOLE PROPERTY OF BOHLER ENGINEERING. ANY REPRODUCTION IN PART OR AS A WHOLE WITHOUT THE WRITTEN PERMISSION OF BOHLER ENGINEERING IS PROHIBITED.

REVISIONS

REV	DATE	COMMENT	BY
1	8/5/2016	PER CITY COMMENTS	SMT
2	10/20/2016	REVISIONS PER SFWMD COMMENTS	SMT
3	4/10/2017	PER FDOT AND SFWMD COMMENTS	DJE
4	4/24/2017	PER CITY OF FORT PIERCE COMMENTS	SGM
5	5/12/2017	PER CITY OF FORT PIERCE COMMENTS	SGM
6	6/21/2017	PER FDOT COMMENTS	SGM
7	7/14/2017	PER FDOT COMMENTS	SGM

811 KNOW WHAT'S BELOW ALWAYS CALL 811 BEFORE YOU DIG
It's fast. It's free. It's the law
www.callsunshine.com

APPROVED FOR CONSTRUCTION

PROJECT No.: FLB15009
DRAWN BY: DJE
CHECKED BY: GR
DATE: 06/24/16
SCALE: 1" = 30'
CAD I.D.: ID3

PROJECT:
SR 70
AND
JENKINS
FOR
WAWA
Wawa
LOCATION OF SITE
SEC SR 70 & S JENKINS RD
FORT PIERCE, FLORIDA

BOHLER ENGINEERING
2255 GLADES ROAD, SUITE 305E
BOCA RATON, FLORIDA 33431
Phone: (561) 571-0280
Fax: (561) 571-0281
FLORIDA BUSINESS CERT. OF AUTH. No. 30780
LANDSCAPE ARCHITECT: RUBIN ROSENTEL, INC LC26000551

SHEET TITLE:
PHOTOMETRIC DETAILS

SHEET NUMBER:
C-15

M:\2015\D15009\00\Civil\15-ECT\01 D15009 TPP DWG PRINTED BY: GMARTINEZ 8:34:47 @ 7:32 PM LAST SAVED BY: DBYLAS