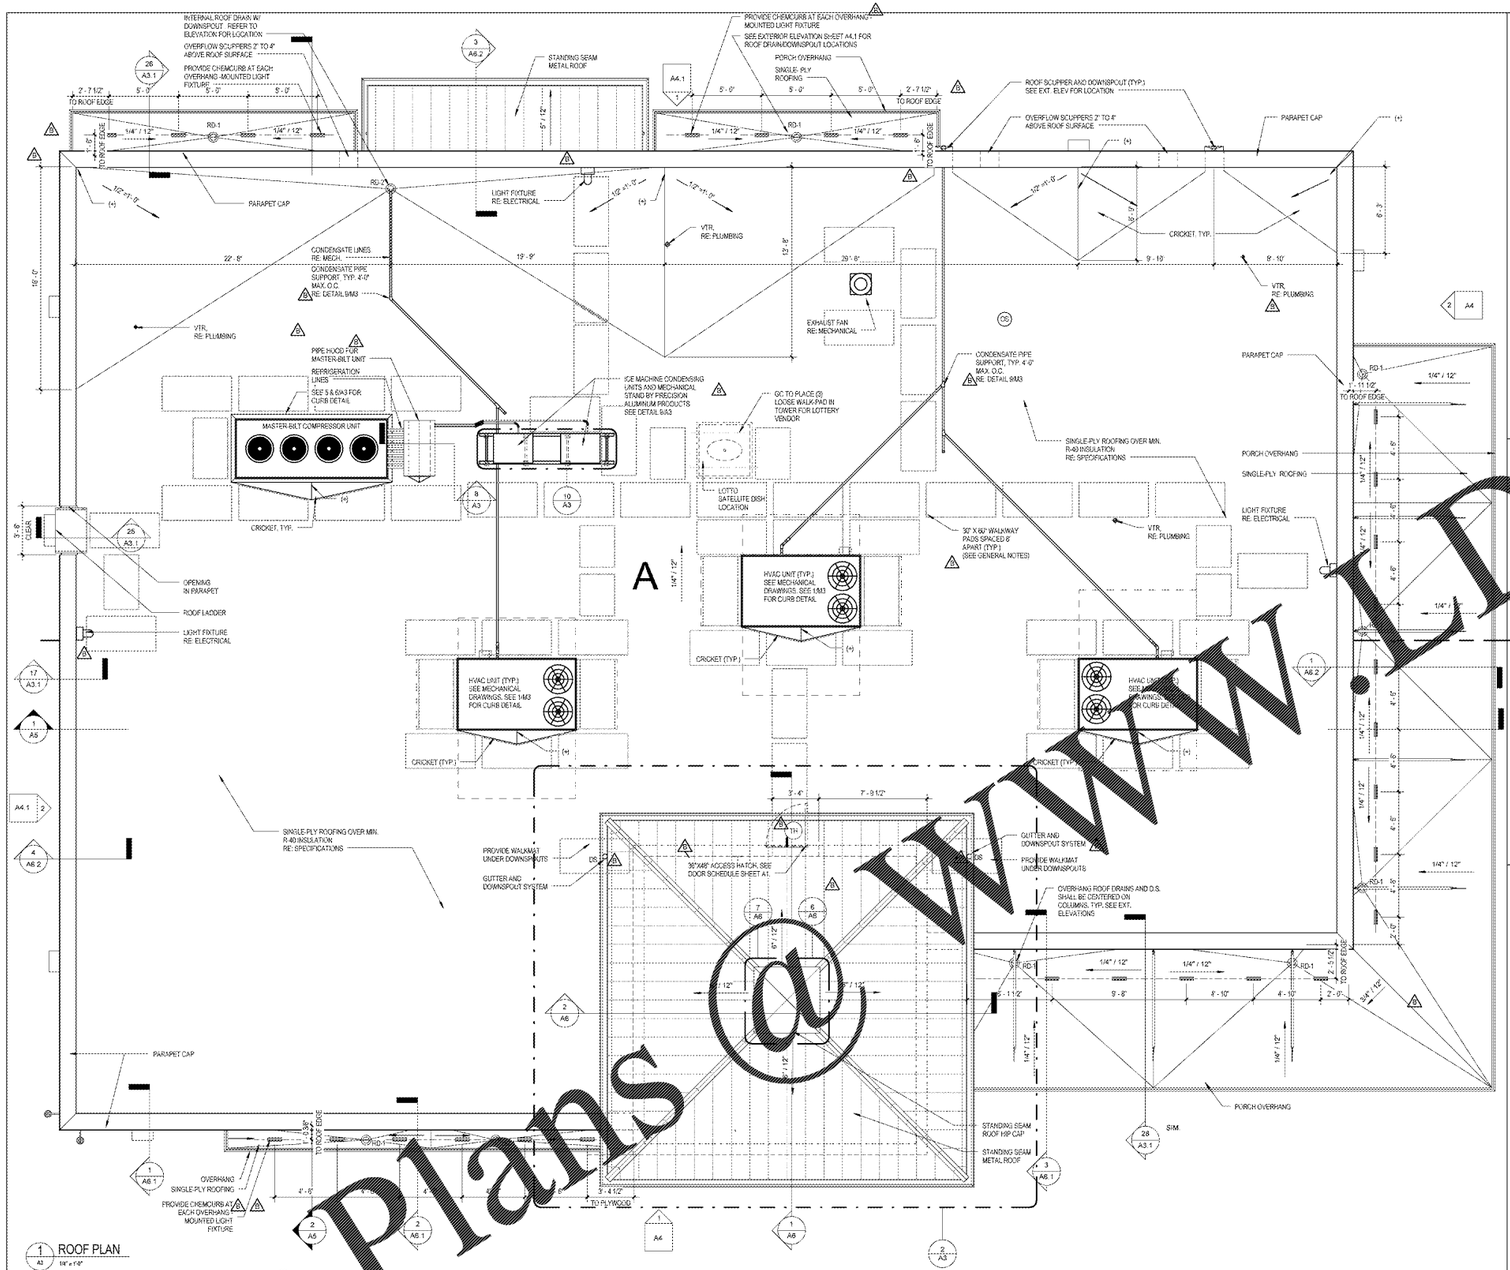

1 ROOF PLAN
A3 1/8" = 1'-0"

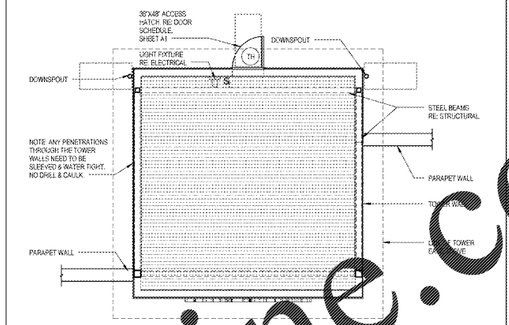

2 TOWER PLASTIC PLAN
A3 1/4" = 1'-0"

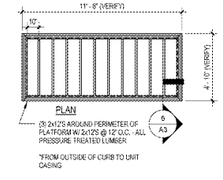

5 COMPRESSOR PLATFORM PLAN
A3 1/4" = 1'-0"

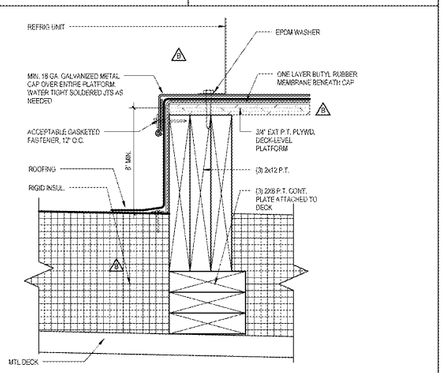

6 COMPRESSOR PLATFORM SECTION
A3 1" = 1'-0"

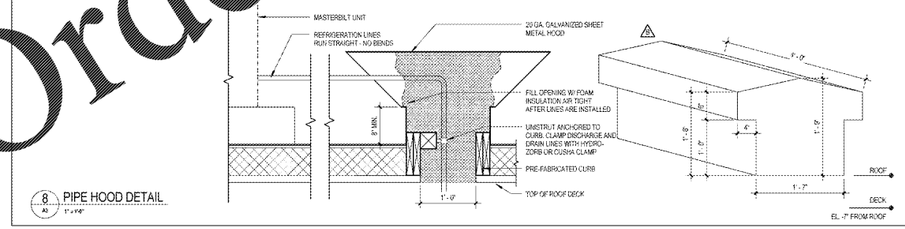

8 PIPE HOOD DETAIL
A3 1" = 1'-0"

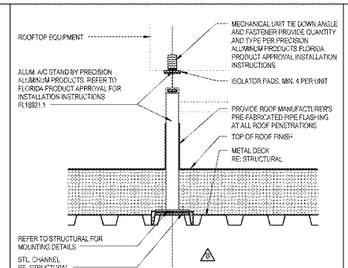

9 CONDENSING UNIT ROOFING SUPPORT DETAIL
A3 1 1/2" = 1'-0"

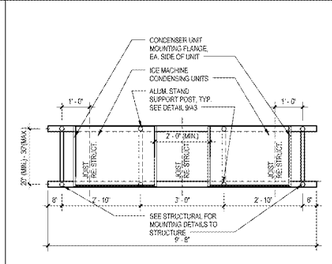

10 ICE MACHINE CONDENSER DETAIL
A3 1/2" = 1'-0"

GENERAL NOTES

1. DO NOT INSTALL WALKWAY PADS OVER ROOFING MEMBRANE SEAMS, TYP.
2. WALKWAY PADS SHALL BE INTERRUPTED AT EDGES OF CRICKETS. TYP.
3. CRICKETS SHALL SLOPE 1/2" = 1'-0", TYP.
4. GUTTERS SHALL BE CONTINUOUS (NO SEAMS).
5. THE SUPPORTS FOR THE CONDENSATION AND REFRIGERATION PIPING TO BE MOUNTED ON 12" x 12" WALK PAD SECTIONS, FASTENED WITH AN APPROVED ADHESIVE. SEE 9/M3
6. (+) NOTATIONS INDICATE THE ADDITIONAL THICKNESS ADDED TO THE BASE INSULATION THICKNESS.
7. CONTRACTOR TO UTILIZE TAPERED INSULATION AT ALL CRICKETS. SQUARE EDGES WILL NOT BE ACCEPTABLE.
8. COUNTER SINK ALL SCREWS AT T.O. PARAPET PLATE LOCATIONS TO PREVENT ROOF MEMBRANE DAMAGE AND TEAR.
9. ALL ROOF WALK PADS SHALL BE WHITE WITH YELLOW SAFETY TRIM. HEAT WELD ALL SIDES
10. LIGHT FIXTURES ON OVERHANGS SHALL NOT BE MOUNTED WITHIN 1'-0" OF ROOF DRAINS.

Order Plans @ WWW.LDILine.com

Cantrell & Peterson Architects Engineers Planners
Professional Certificate # AA 0003078
Pensacola, FL 32514
Ph. 850.476.1500 Fax 850.476.1501

CLIENT NAME
WAWA
260 WEST BALTIMORE PIKE
WAWA, PENNSYLVANIA 19063

PROJECT NAME
WAWA F85FB 2017.01 STORE #5254-OKE
OKEECHOBEE RD. & JENKINS RD
FT. PIERCE, FLORIDA

SHEET TITLE
ROOF PLAN

Revision Schedule		
No.	Description	Date
1	PERMIT SET	07/26/2017
2	PREV. 2017 A1	07/26/2017
3	PRELIM 2 REVIEW SET	07/26/2017
4	PERMIT SET	09/06/2017

PROJECT NO. 2016029
DATE 08/30/2017
DRAWN CP/L
CHECKED ML

A3