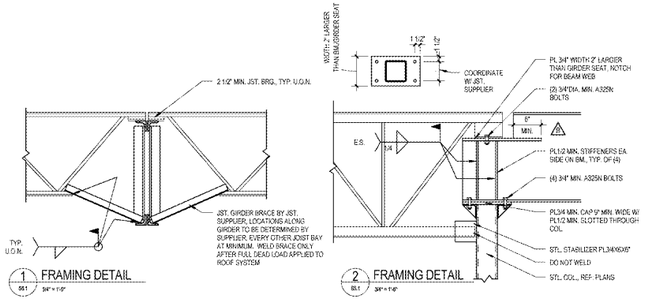

1 FRAMING DETAIL
S5.1 3/4" = 1'-0"

2 FRAMING DETAIL
S5.1 3/4" = 1'-0"

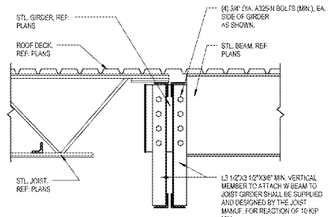

3 FRAMING DETAIL
S5.1 3/4" = 1'-0"

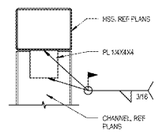

4 FRAMING DETAIL
S5.1 1 1/2" = 1'-0"

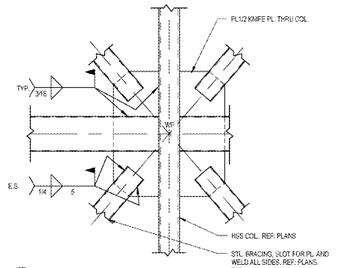

5 FRAMING DETAIL
S5.1 3/4" = 1'-0"

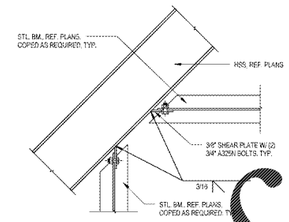

6 CANOPY DETAIL
S5.1 1 1/2" = 1'-0"

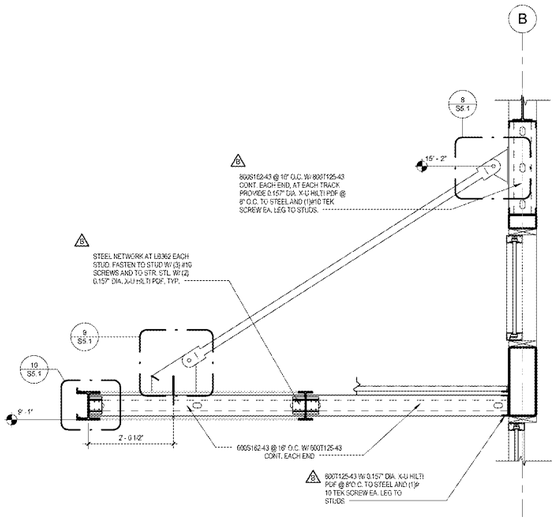

7 CANOPY WALL SECTION
3/4" = 1'-0"

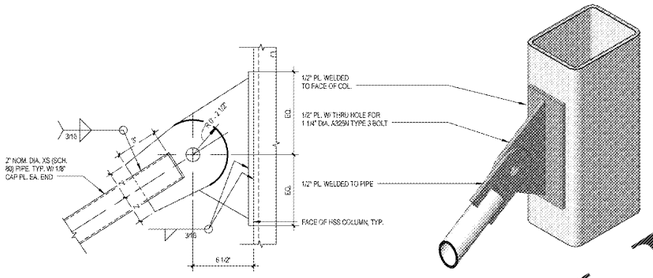

8 ANCHOR ROD UPPER
3" = 1'-0"

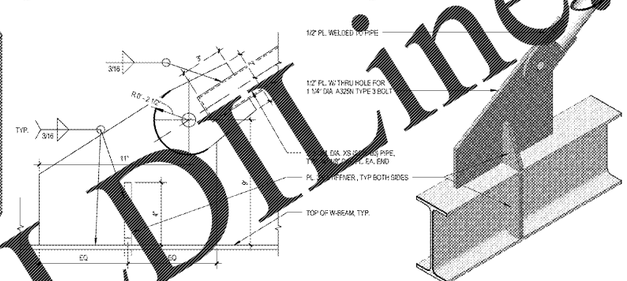

9 ANCHOR ROD LOWER
3" = 1'-0"

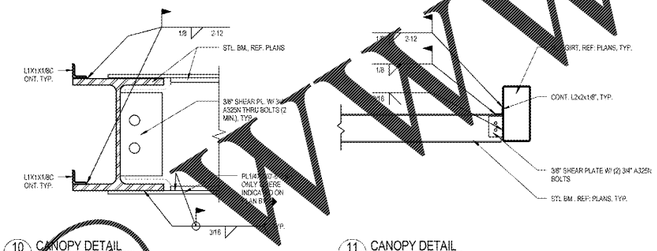

10 CANOPY DETAIL
1" = 1'-0"

11 CANOPY DETAIL
3/4" = 1'-0"

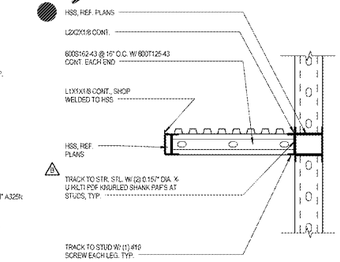

12 CANOPY DETAIL
3/4" = 1'-0"

Order Plans @ WWW.IDLine.com

Cantel & Peterson
Architects Engineers Planners
Professional Certificate # AA 0 0 2 6 0 3
1 Harvard Avenue Clearwater, FL 33814
Ph. 727-461-3100 Fax 727-461-3101
www.c-p.com

CLIENT NAME
WAWA
260 WEST BALTIMORE PIKE
WAWA, PENNSYLVANIA 19063

PROJECT NAME
WAWA F85FB 2017.01 STORE #5254-OKE
OKEECHOBEE RD. & JENKINS RD.
FT. PIERCE, FLORIDA

SHEET TITLE
FRAMING DETAILS

Revision Schedule		
No	Description	Date
1	PERMIT SET	09/06/2017
2	REV. 2017.01	07/26/2017
3	PRE-BID REVIEW SET	07/25/2017
4	BID SET	06/09/2017

PROJECT NO. 2150209
DATE: 08-30-2017
DRAWN: RC
CHECKED: PP

S5.1