Order Plans @ WWW.LDLine.com

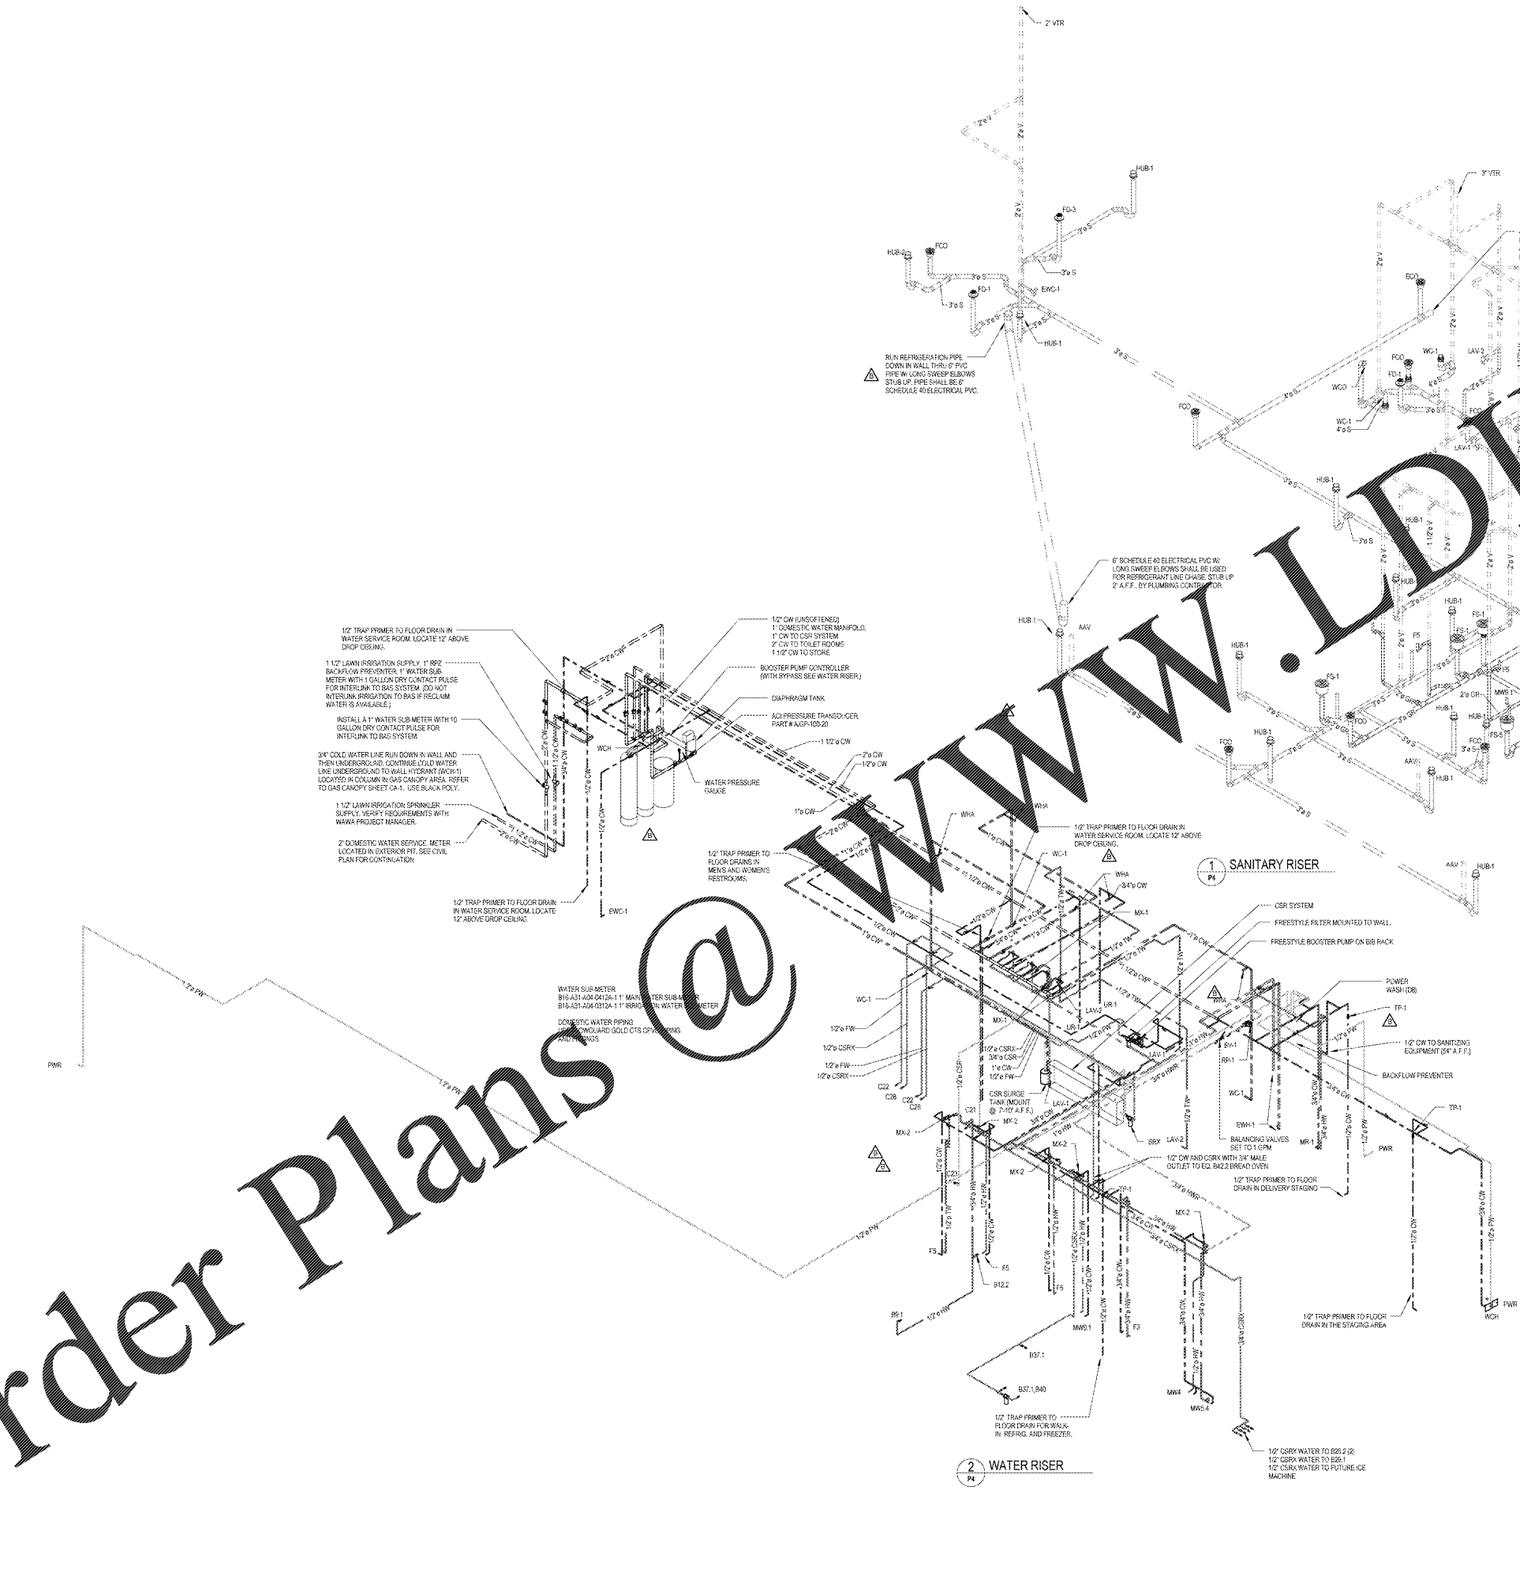

Cuddy & Peterson
Architects Engineers Planners
Corporate Exchange 64 E Uwchlan Ave
Suite 400 Exton, PA 19341
Ph. 484-875-1500 Fax
www.cuddy-peterson.com

CLIENT NAME
WAWA
260 WEST BALTIMORE PIKE
WAWA, PENNSYLVANIA 19063

Revision Schedule		
No.	Description	Date
0	PERMIT SET	06/30/2017
	REV. 2017.R1	07/26/2017
1	PRELIM'D REVIEW SET	07/26/2017
2	BID SET	08/30/2017

PROJECT NO. 2160009
DATE 08-30-2017
DRAWN Author
CHECKED Checker

PROJECT NAME
WAWA F85FB 2017.01 STORE #5254-OKE
OKEECHOBEE RD. & JENKINS RD
FT. PIERCE, FLORIDA

SHEET TITLE
RISER DIAGRAMS

P4