BEFORE YOU DIG, CALL 811
NORTH CAROLINA ONE CALL CENTER
www.ncocc.org

WHEEL STOP DETAIL

SCALE: N.T.S.

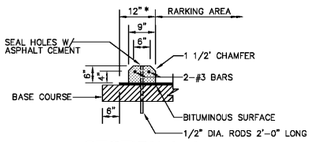

SECTION A-A

NOTE: AT H.C. SPACES USE 30"

ELEVATION

NOTE:
ANCHOR RODS TO BE SLEEVED OR GREASED THRU CONC. CURBS TO PERMIT RELOCATION OF CURBS.

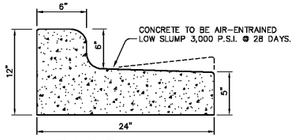

SPILL LIP

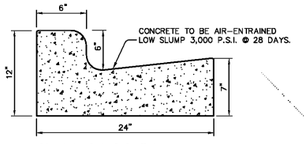

STANDARD 24"

NOTE: ALL PARKING STRIPES SHALL BE STANDARD WHITE TRAFFIC PAINT AND 4" WIDE. LETTERING, PAINTED ISLANDS AND DIRECTIONAL ARROWS SHALL BE WHITE. MINIMUM HEIGHT OF LETTERS SHALL BE 18". PROVIDE 2 COATS OF PAINT.

PAVEMENT WIDENING SECTION DETAIL
NOT TO SCALE

(SIDEWALKS)
LIGHT DUTY RIGID PAVEMENT
NOT TO SCALE

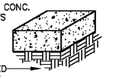

HEAVY DUTY RIGID PAVEMENT
NOT TO SCALE

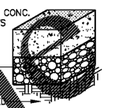

WIDENING PAVEMENT SECTION
NOT TO SCALE

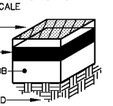

HEAVY DUTY FLEXIBLE PAVEMENT
NOT TO SCALE

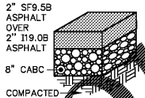

LIGHT DUTY FLEXIBLE PAVEMENT
NOT TO SCALE

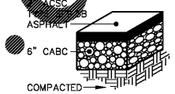

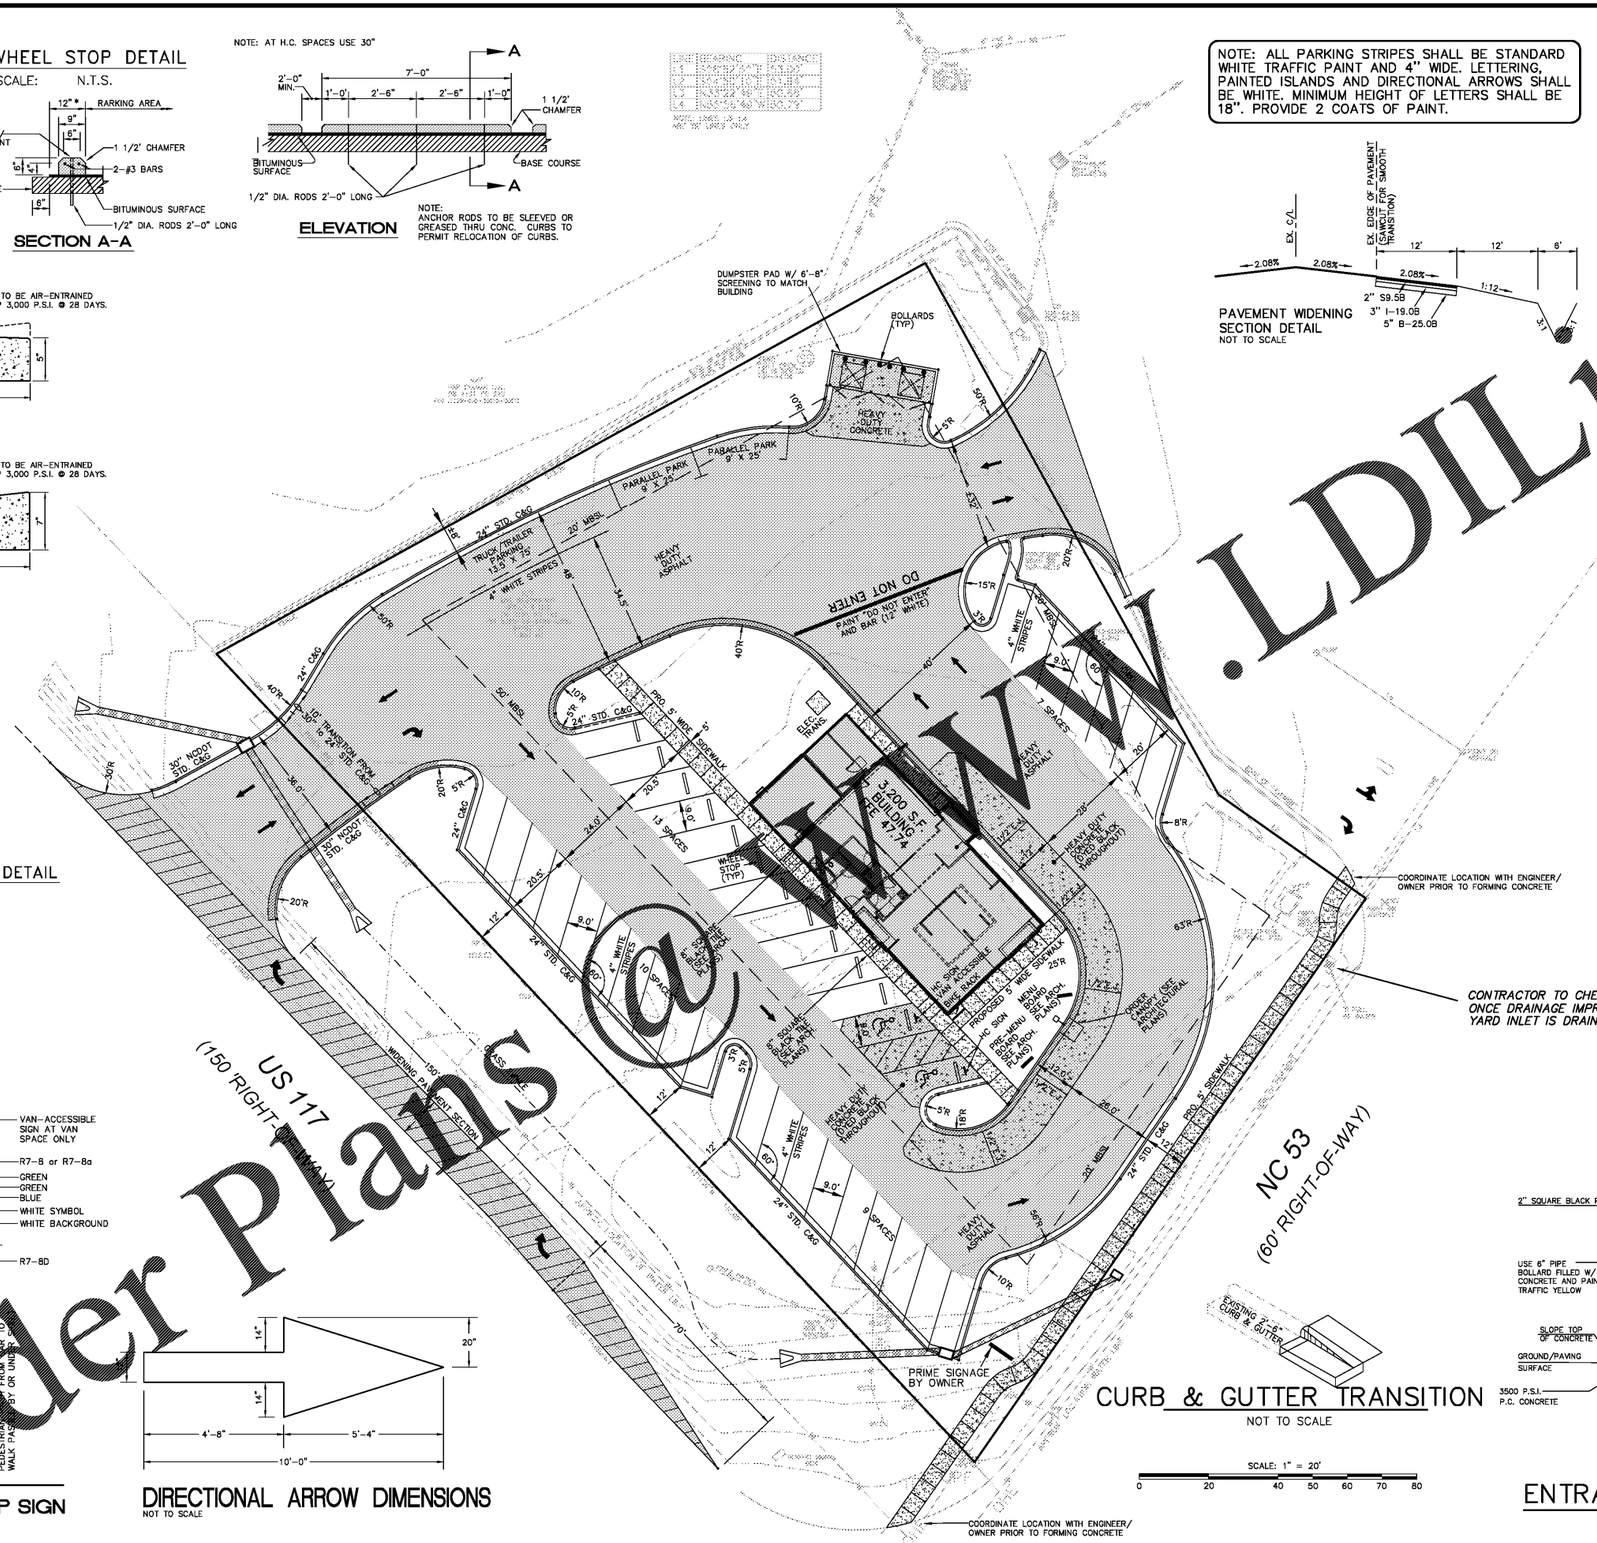

BICYCLE RACK DETAIL

NOT TO SCALE

CONTRACTOR TO CHECK FUNCTIONALY OF EXISTING YARD INLET ONCE DRAINAGE IMPROVEMENTS HAVE BEEN MADE TO ENSURE YARD INLET IS DRAINING PROPERLY.

CONCRETE CORNER DETAIL

N.T.S.

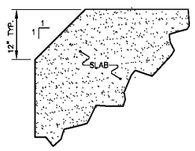

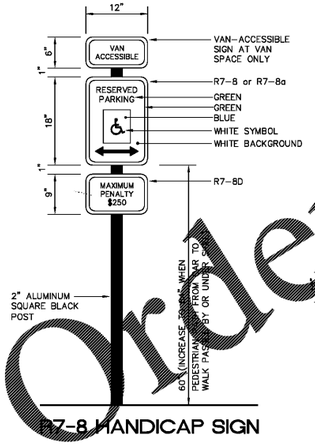

R7-8 HANDICAP SIGN

DIRECTIONAL ARROW DIMENSIONS
NOT TO SCALE

CURB & GUTTER TRANSITION

NOT TO SCALE

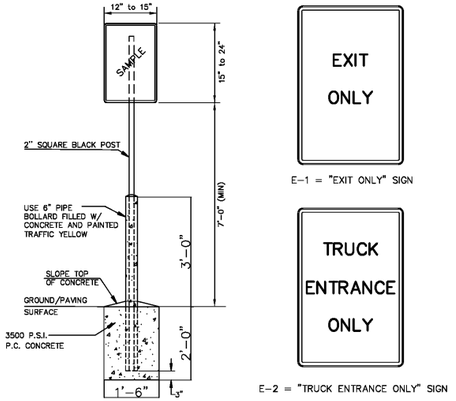

E-1 = "EXIT ONLY" SIGN

E-2 = "TRUCK ENTRANCE ONLY" SIGN

ENTRANCE/EXIT SIGN DETAIL

NOT TO SCALE

THEN JESUS DECLARED, "I AM THE BREAD OF LIFE. WHOEVER COMES TO ME WILL NEVER GO HUNGRY, AND WHOEVER BELIEVES IN ME WILL NEVER BE THIRSTY. JOHN 6:35

Order Plans @ WWW.LDILine.com

STOCKS ENGINEERING
801 EAST WASHINGTON STREET
NASHVILLE, N.C. 27856
P.O. BOX 1108
PHONE: (252) 459-8198
WWW.STOCKSENGINEERING.COM

BLN-C-1874

Hardee's
CHARBROILED HAMBURGERS

BOGGE-NOELL ENTERPRISES, INC.
P.O. BOX 1908
ROCKY MOUNT, N.C.
27802-1908
(252) 937-2900

HARDEE'S at U.S. 117 & N.C. 53 BURGAW, N.C.

NORTH CAROLINA PROFESSIONAL SEAL 19843 ENGINEER J. MICHAEL STOCKS
7/14/17

SITE PLAN

REVISIONS
8/11/2017 BURGAW

FILE NO.	2017-013
HORZ. SCALE:	1"=20'
VERT. SCALE:	NONE

CE-03