BEFORE YOU DIG, CALL 811
NORTH CAROLINA ONE CALL CENTER
www.ncocc.org

Notification of Land Resources Sediment and Erosion Control Self Inspection Program:
The Sedimentation Pollution Control Act was amended in 2006 to require persons responsible for land disturbing activities inspect a project after each phase of the project to make sure that the approved erosion and sedimentation control plan is being followed. Rules detailing the documentation of these inspections took effect October 1, 2010. To simplify documentation of Self-Inspection Reports and NPDES Self-Monitoring Reports, a combination form is now available. The new form was developed to satisfy the requirements of the Sedimentation Pollution Control Act and the NPDES Stormwater Permit for Construction Activities, NCG 010000. Beginning August 1, 2013, the Division of Energy, Mineral, and Land Resources is responsible for administering both the SPCA and the NPDES Stormwater Permit for Construction Activities, NCG 010000. The combined form should make it easier to comply with self-inspection requirements.

The Combined Self-Monitoring form is available as a PDF and Word document from the Land Quality web site, http://portal.ncdenr.org/web/lr/erosion
If you have questions, please contact the Land Quality Section at a DENR Regional Office.

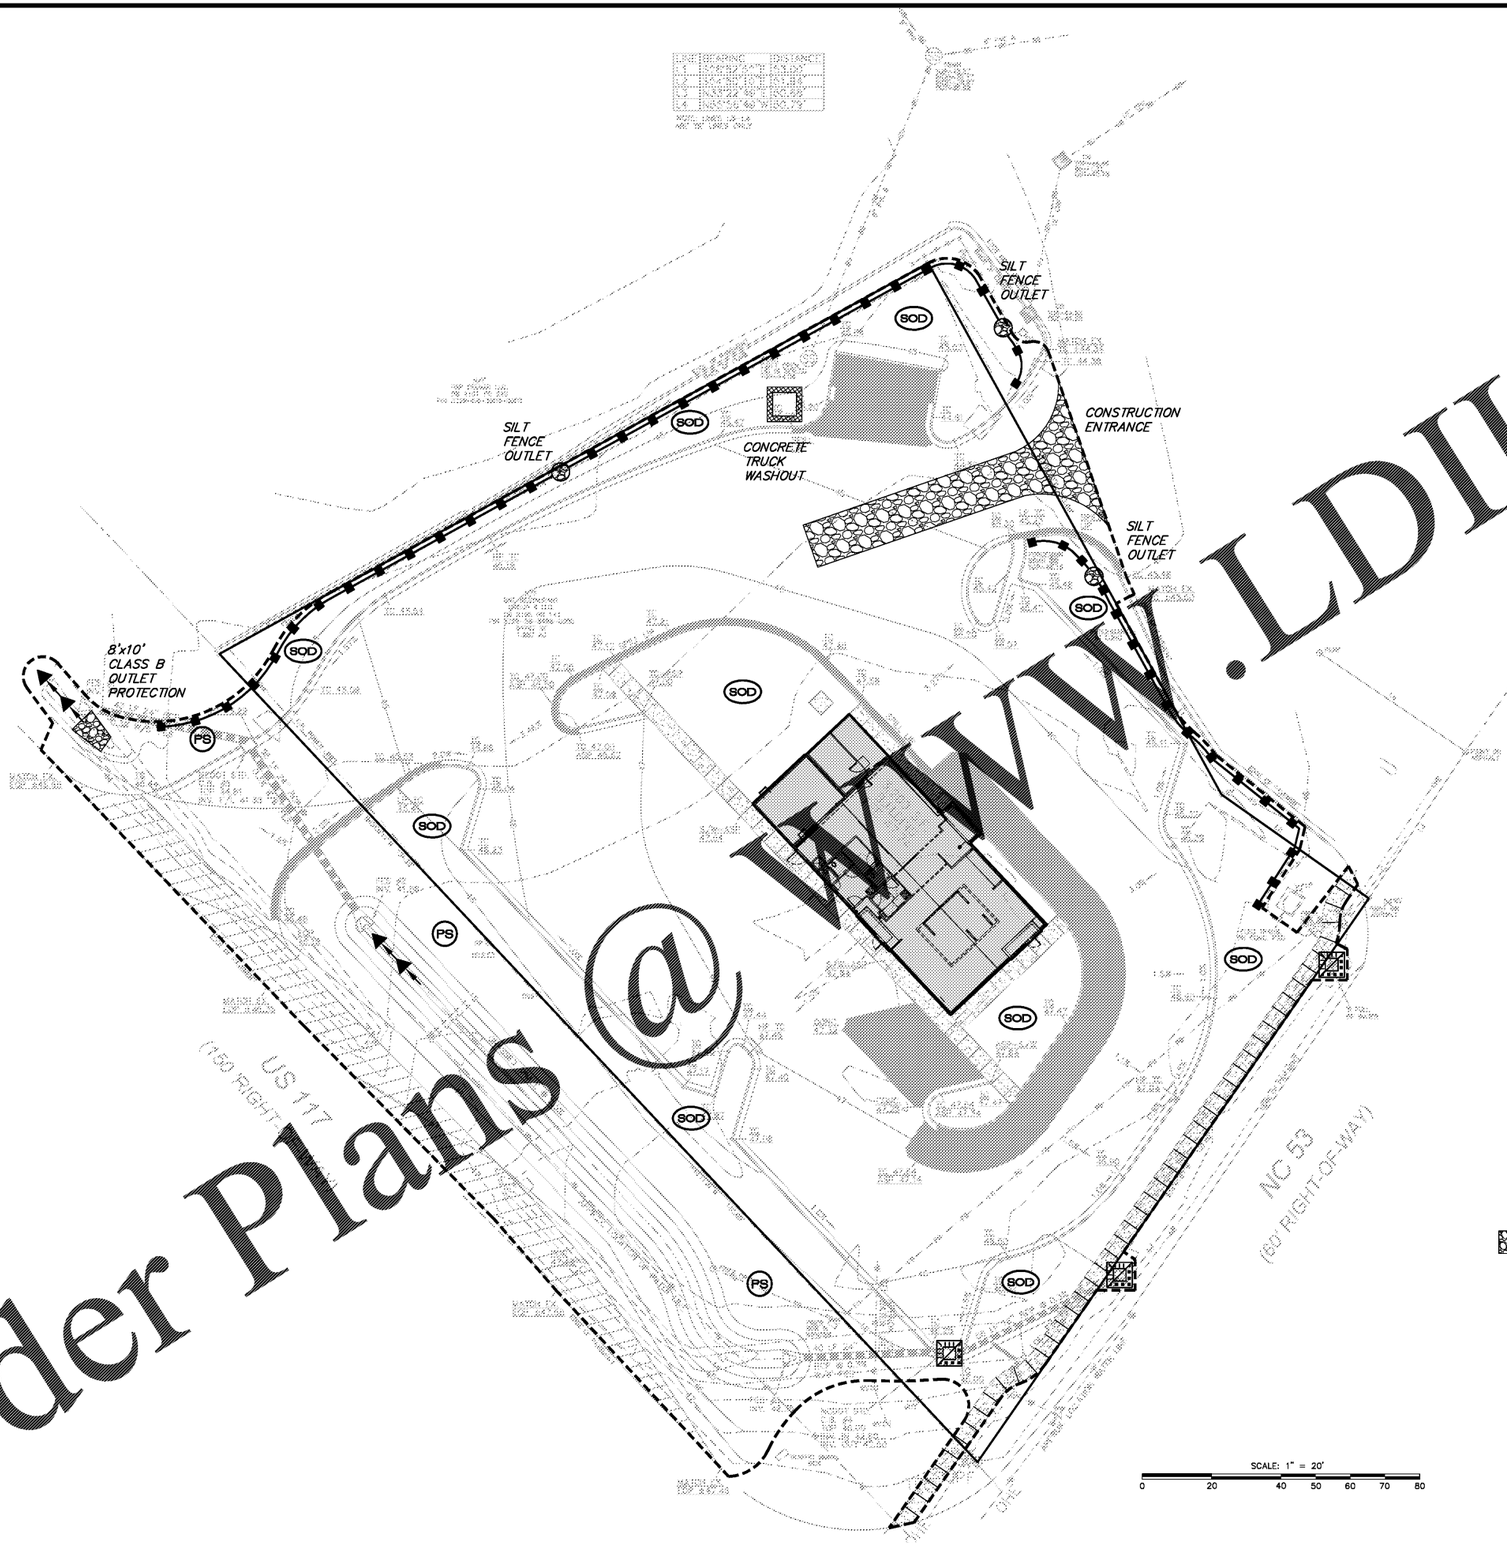

NC GRID NORTH NAD 83/2011

SCALE: 1" = 20'
0 20 40 50 60 70 80

EROSION LEGEND
- SILT FENCE
- SILT FENCE OUTLET
- CONSTRUCTION ENTRANCE
- HARDWARE CLOTH INLET PROTECTION
- PS — PERMANENT SEEDING
- SOD — CENTIPEDE SOD
- CONCRETE TRUCK WASH-OUT
- OUTLET PROTECTION
- NCDOT WATTLE
- TOTAL AREA DISTURBED = 1.64 Ac.

Order Plans @ WWW.LDILine.com

THEN JESUS DECLARED, "I AM THE BREAD OF LIFE. WHOEVER COMES TO ME WILL NEVER GO HUNGRY, AND WHOEVER BELIEVES IN ME WILL NEVER BE THIRSTY. JOHN 6:35

STOCKS ENGINEERING
801 EAST WASHINGTON STREET
NASHVILLE, N.C. 27856
P.O. BOX 1108
PHONE: (252) 459-8198
WWW.STOCKSENGINEERING.COM

BLN-C-1874

Hardee's
CHARBROILED Thickburgers

BODDIE-NOELL ENTERPRISES, INC.
P.O. BOX 1908
ROCKY MOUNT, N.C. 27802-1908
(252) 937-2900

HARDEE'S at U.S. 117 & N.C. 53 BURGAW, N.C.

NORTH CAROLINA PROFESSIONAL SEAL 19843 ENGINEER J. MICHAEL STOCKS
7/14/17

EROSION CONTROL PLAN

REVISIONS

FILE NO. 2017-013
HORZ. SCALE: 1"=20'
VERT. SCALE: NONE

CE-07