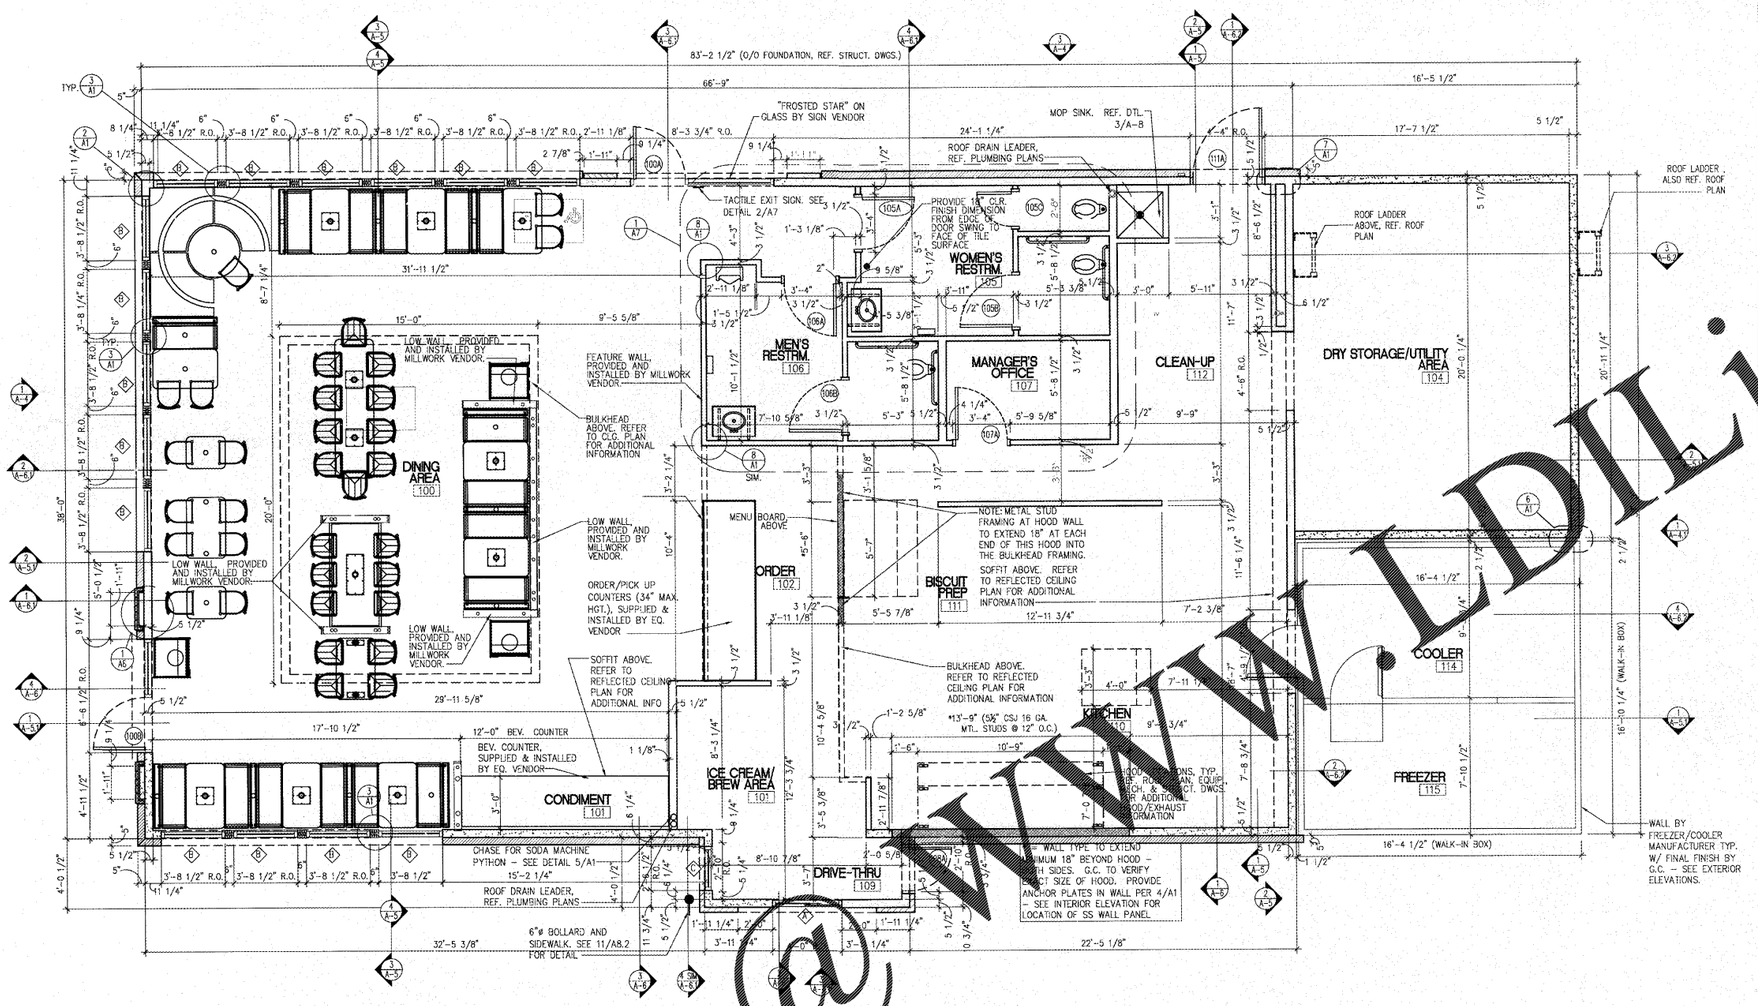

CONSTRUCTION PLAN

SCALE: 1/4" = 1'-0" (1)

LEGEND

- 2x WOOD STUDS @ 12" O.C. UNLESS NOTED OTHERWISE. REF. PLAN FOR SIZES.
- 2x WOOD STUDS @ 16" O.C. TO STRUCTURE ABOVE UNLESS NOTED OTHERWISE. REF. PLAN FOR SIZES.
- 3½" x 20 GA. METAL STUDS @ 16" O.C. TO STRUCTURE ABOVE UNLESS NOTED OTHERWISE. REF. PLAN FOR SIZES.
- LOW WALL: 2x WOOD STUDS @ 16" O.C. REFER TO PLAN FOR HEIGHT OF LOWALL.
- BULKHEAD ABOVE. REF. REFLECTED CEILING PLAN FOR HEIGHTS.
- BRICK VENEER– SEE WALL SECTION.

GENERAL NOTES

1. DIMENSIONS SHOWN ARE FRAMING DIMENSIONS, UNLESS NOTED OTHERWISE. REFER TO FINISHES PLAN, SHEET A1.1 FOR REQUIRED INTERIOR WALL.
2. SUBSTRATES.
3. REFER TO FINISHES PLAN, SHEET A1.1 LOCATIONS OF FLOOR DRAINS AND SINKS.
4. REFER TO FINISHED PLAN, SHEET A1.1 FOR INTERIOR ELEVATION MARKERS.
5. REFER TO SHEET A-1.1 FOR DOOR AND WINDOW SCHEDULES.
6. PROVIDE 1/2" EXTERIOR GRADE OSB SHEATHING AT BUILDING EXTERIOR, STRUCTURAL UNLESS NOTED OTHERWISE. OSB SHEATHING SHALL BE STRUCTURALLY RATED AT SHEAR WALLS AS NOTED IN THE STRUCTURAL DRAWINGS.

UNDERCUT ALL INTERIOR DOORS ¾" TO ALLOW FOR AIR CIRCULATION.

NOTE:

* = WALL TYPE TO EXTEND MINIMUM 18" BEYOND HOOD – BOTH SIDES. G.C. TO VERIFY EXACT SIZE OF HOOD. PROVISE ANCHOR PLATES IN WALL PER 4/A1 – SEE INTERIOR ELEVATION FOR LOCATION OF SS WALL PANEL.

NOTE:

SEE STRUCTURAL DRAWINGS FOR SHEAR WALL LOCATIONS AND SHEAR WALL REQUIREMENTS

CORNER DETAIL

3" = 1'-0" (8)

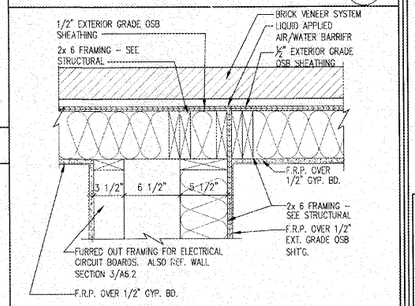

WALL DETAIL• REAR BUILDING WALL AND DRY STORAGE ROOM

1 1/2" = 1'-0" (7)

PLAN DETAIL • UTILITY/WALK-IN BOX

1 1/2" = 1'-0" (6)

CORNER PLAN DETAIL

SCALE: 3" = 1'-0" (2)

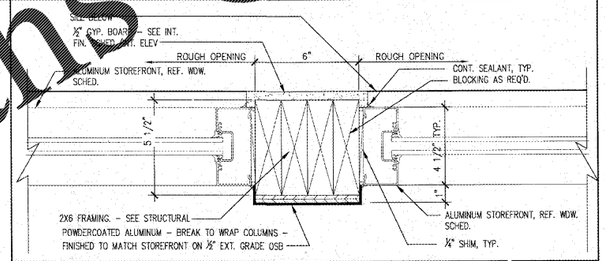

POST PLAN DETAIL

SCALE: 3" = 1'-0" (3)

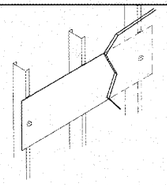

NOTE:
ANCHOR PLATES ARE 12 GAUGE STEEL, SIZED AND LOCATED IN WALL AS REQUIRED FOR SUPPORT OF HOOD. ANCHOR PLATES SECURED TO STUDS BY WELDING OR SELF THREADING SCREWS.

NOTE:
WALL UNDER HOOD TO BE COVERED W/ SS PANEL, ATTACHED TO SOLID STEEL BLOCKING @ 8"O/C AROUND PERIMETER OF PANEL. PANEL TO BE FULL WIDTH OD HOOD – SE FINISH SCHEDUL

ANCHOR PLATE DETAIL • HOODS

N.T.S. (4)

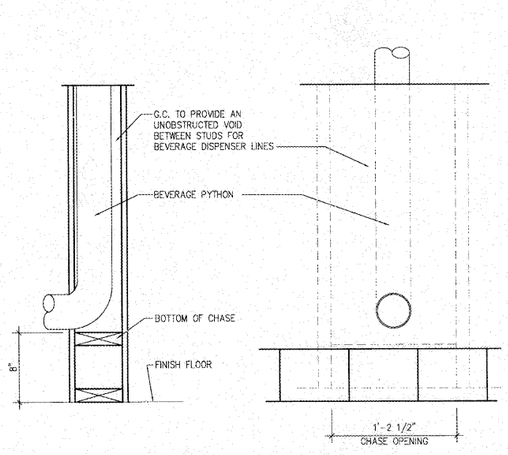

WALL CHASE DETAIL FOR SODA STATION PYTHON

N.T.S. (5)

Order Plans @ WWW.DILine.com

NRD Project # 17113

NRD national restaurant designers
ARCHITECTS & ENGINEERS
3065 CARRINGTON MILL BLVD. SUITE 105
MORRISVILLE, NORTH CAROLINA 27560
PH: 919.544.7251 FAX: 919.544.5988
A Division of LMHT Associates

LMHT ASSOCIATES, P.A. ARCHITECTURAL CORPORATION NC CERT. NO. 178 MORRISVILLE, NORTH CAROLINA

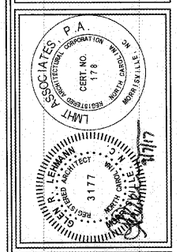

HARDEE'S REVERSE PROTOTYPE
4,600 S.F.
BUNGAY, NC 28423

OWNER:
BODDIE-NOELL ENTERPRISES, INC.
P.O. BOX 1908
ROCKY MOUNT, N.C.
27802-1908
(252) 937-2800

REVISIONS

NO	DESCRIPTION	DATE

DRAWN BY	CHECKED BY

CONSTRUCTION PLAN

DATE: 6-23-17

SHEET NUMBER: A-1.0