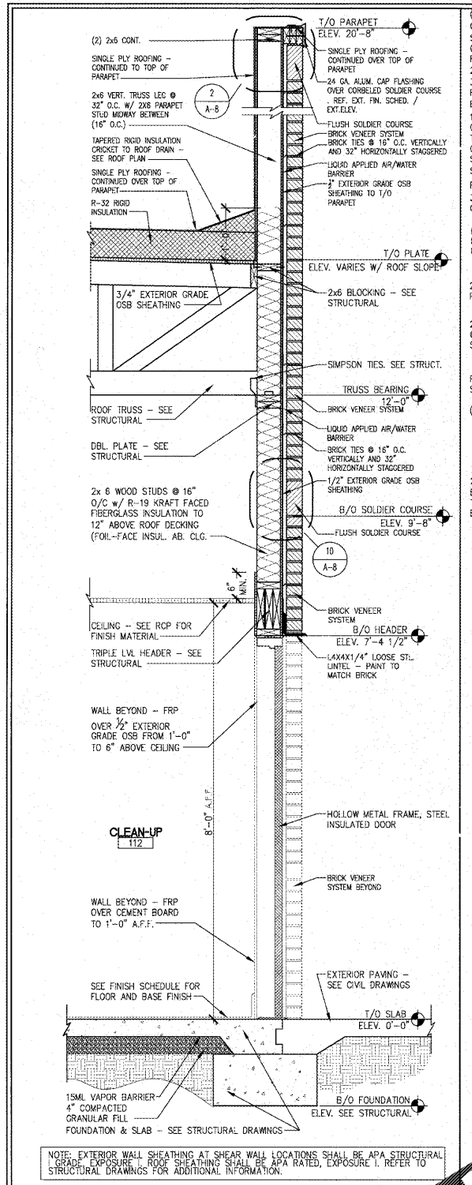

NOTE: EXTERIOR WALL SHEATHING AT SHEAR WALL LOCATIONS SHALL BE APA STRUCTURAL I GRADE EXPOSURE I. ROOF SHEATHING SHALL BE APA RATED, EXPOSURE I. REFER TO STRUCTURAL DRAWINGS FOR ADDITIONAL INFORMATION.

WALL SECTION • SERVICE DOOR SCALE: 3/4" = 1'-0" (1)

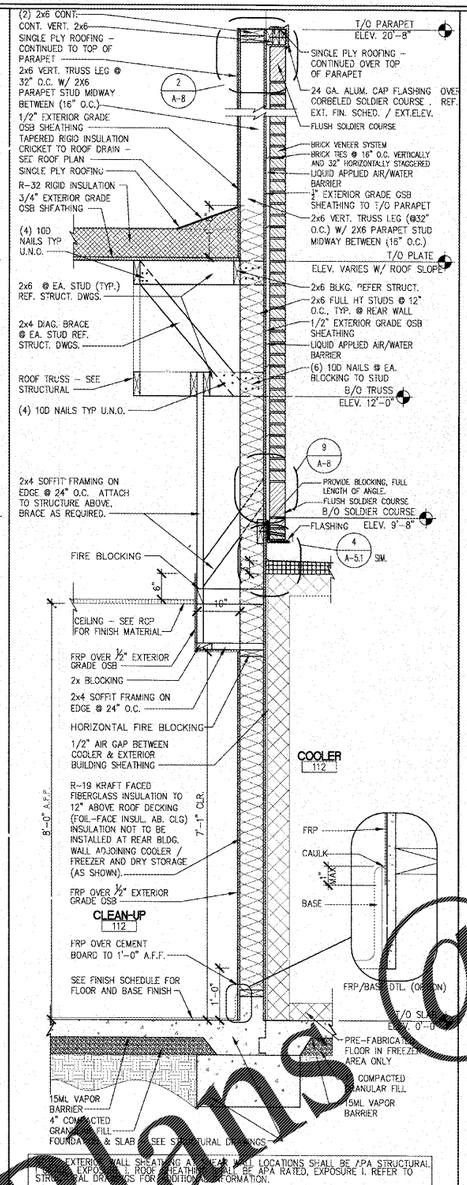

NOTE: EXTERIOR WALL SHEATHING AT SHEAR WALL LOCATIONS SHALL BE APA STRUCTURAL I GRADE EXPOSURE I. ROOF SHEATHING SHALL BE APA RATED, EXPOSURE I. REFER TO STRUCTURAL DRAWINGS FOR ADDITIONAL INFORMATION.

WALL SECTION • FREEZER SCALE: 3/4" = 1'-0" (2)

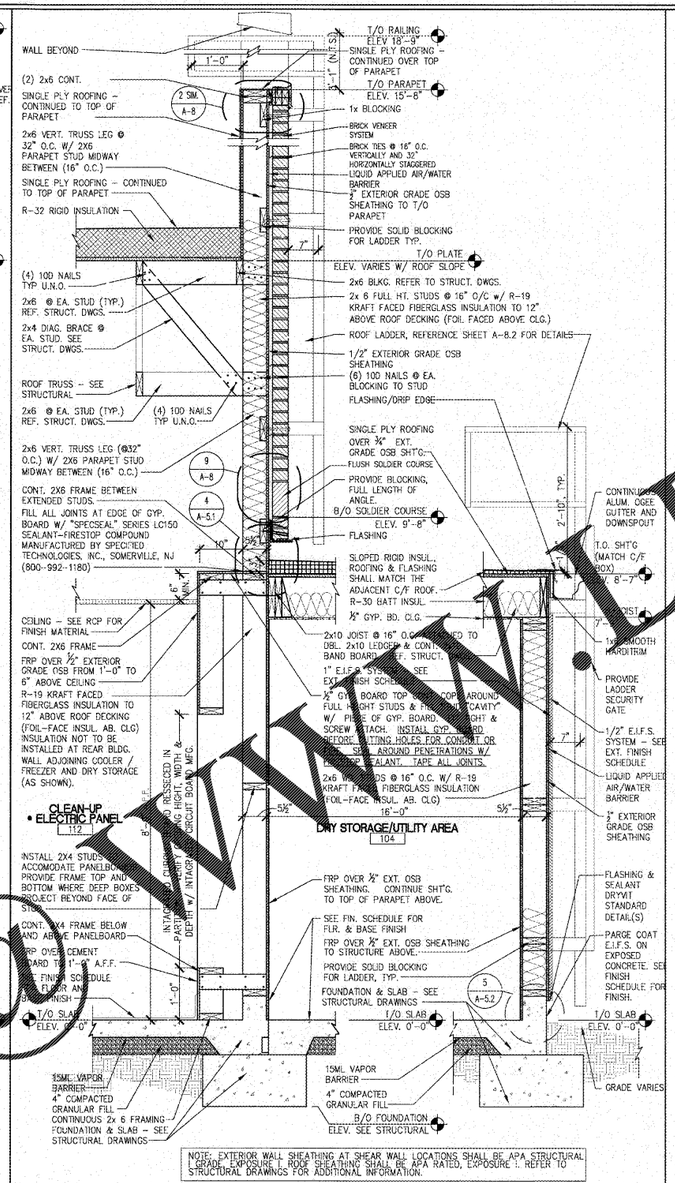

NOTE: EXTERIOR WALL SHEATHING AT SHEAR WALL LOCATIONS SHALL BE APA STRUCTURAL I GRADE EXPOSURE I. ROOF SHEATHING SHALL BE APA RATED, EXPOSURE I. REFER TO STRUCTURAL DRAWINGS FOR ADDITIONAL INFORMATION.

WALL SECTION • ELECTRIC PANEL, ACCESS LADDER + DRY STORAGE SCALE: 3/4" = 1'-0" (3)

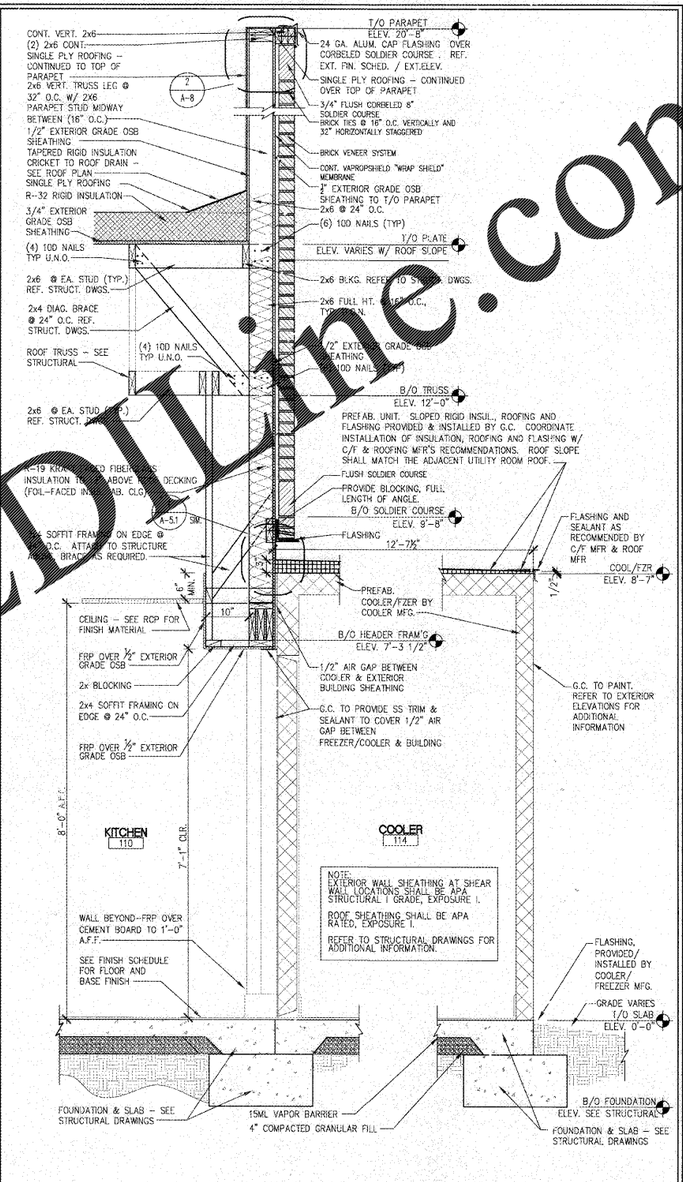

WALL SECTION • OPENING TO COOLER SCALE: 3/4" = 1'-0" (4)

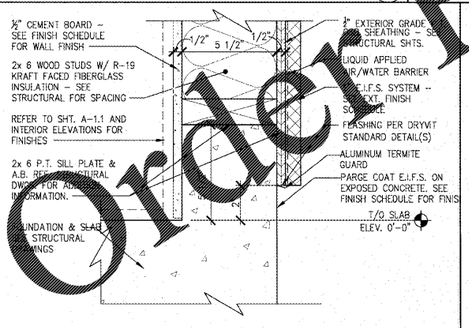

TYP. SILL PLATE DETAIL • E.I.F.S. SCALE: 3" = 1'-0" (5)

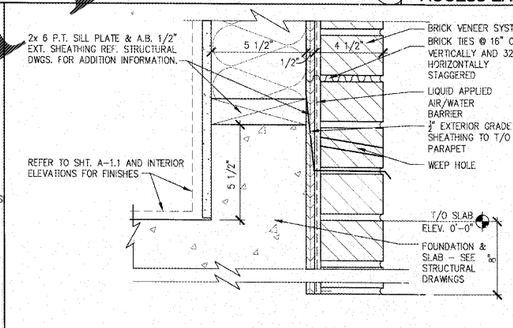

TYP. SILL PLATE DETAIL • BRICK SCALE: 3" = 1'-0" (6)

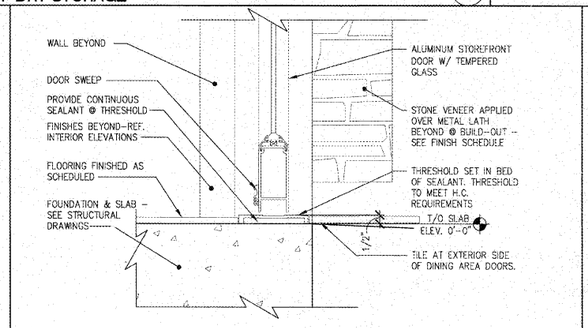

TYP. SILL PLATE DETAIL • ENTRY DOOR SCALE: 3" = 1'-0" (7)

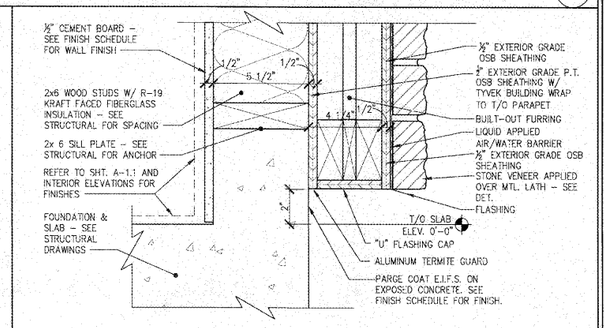

TYP. SILL PLATE DETAIL • STONE SCALE: 3" = 1'-0" (8)

Order Plans Online.com
WWW.

NRD Project # 17113

national residential designers
ARCHITECTS & ENGINEERS
3025 CARRINGTON MILL BLVD. SUITE 105
MORRISVILLE, NORTH CAROLINA 27560
PHONE: (919) 467-7351 FAX: (919) 467-7353
A Division of LANDY Associates

LANDY ASSOCIATES, P.A. CERT. NO. 176 REGISTERED PROFESSIONAL ENGINEERING CORPORATION NORTH CAROLINA
R. LEMMON LANDY SEAL 3177 PROFESSIONAL ENGINEER NORTH CAROLINA 4/17/17

Hardee's
HARDEE'S REVERSE PROTOTYPE
500/08-117
BURGAW, NC 28425

OWNER:
BODDIE-NOELL ENTERPRISES, INC.
P.O. BOX 1908
ROCKY MOUNT, N.C. 27802-1908
(252) 937-2800

REVISIONS

NO.	DESCRIPTION	DATE

DRAWN BY | CHECKED BY

WALL SECTIONS & DETAILS

DATE: 6-23-17

SHEET NUMBER: A-6.2