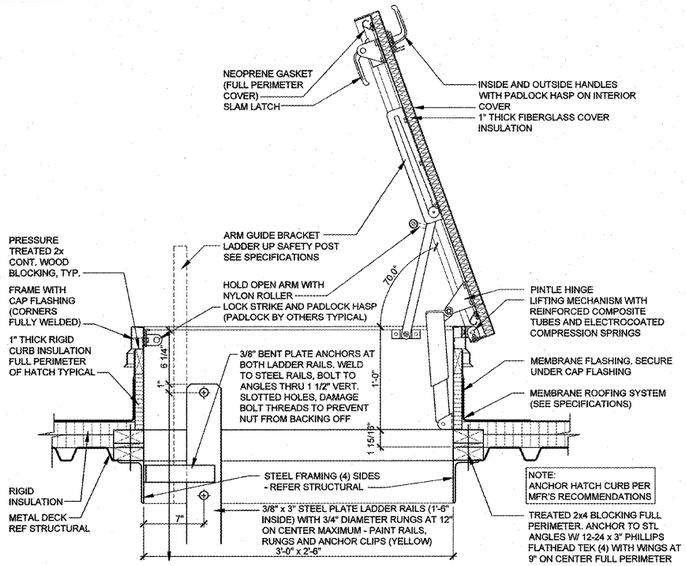

1 A3 ROOF HATCH DETAIL
SCALE: 1 1/2"=1'-0"

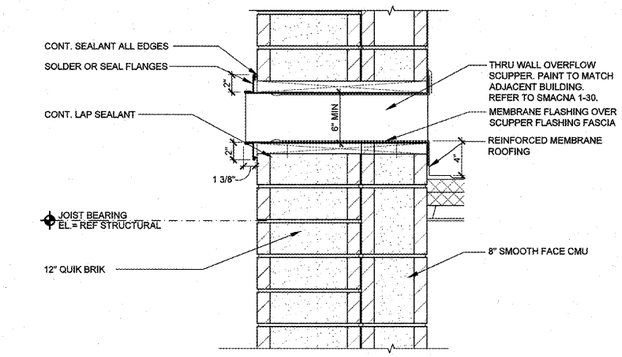

3 A3 OVERFLOW SCUPPER DETAIL
SCALE: 1 1/2"=1'-0"

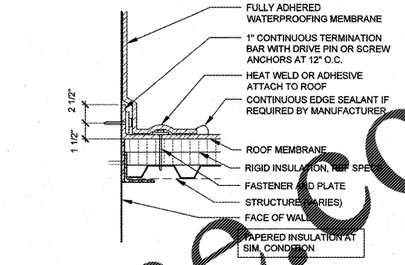

5 A3 TYPICAL MEMBRANE FLASHING DETAIL
SCALE: 1 1/2"=1'-0"

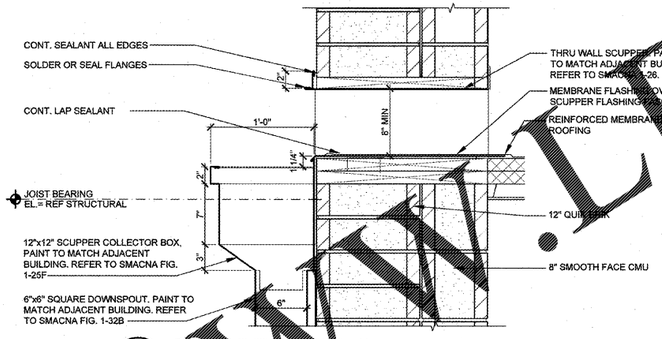

8 A3 SCUPPER DETAIL
SCALE: 1 1/2"=1'-0"

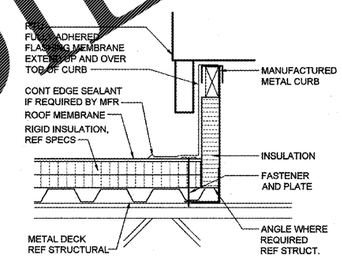

9 A3 ROOF TOP UNIT CURB DETAIL
SCALE: 1 1/2"=1'-0"

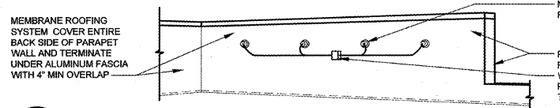

IF SIGN IS TO BE INSTALLED BELOW ROOF LINE, THEN THIS DETAIL IS NOT APPLICABLE DUE TO JUNCTION BOX IS BELOW THE ROOF LINE.

6 A3 REAR SIDE OF PARAPET WALL PERSPECTIVE - TYP.
SCALE: N.T.S.

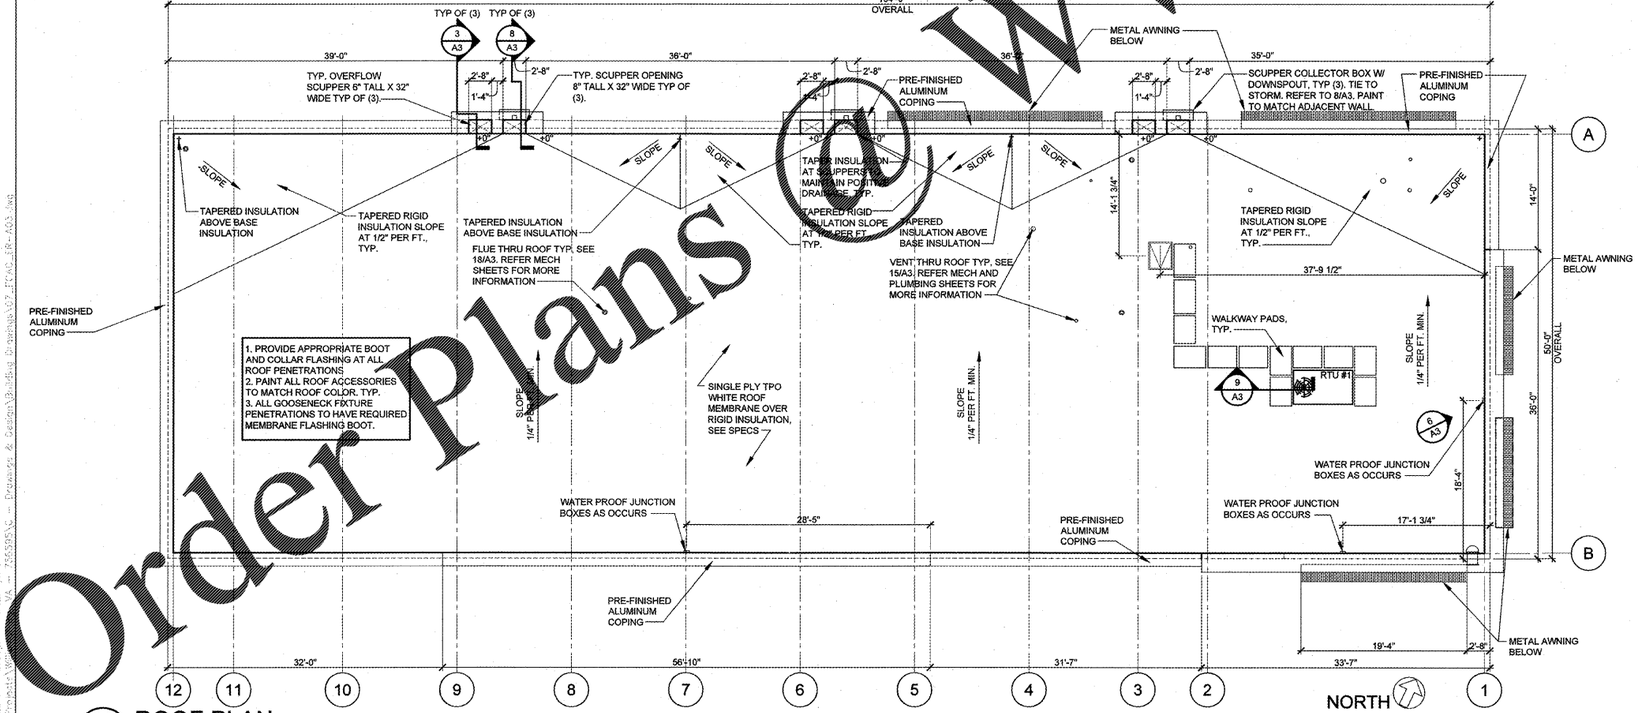

16 A3 ROOF PLAN
SCALE: 1/8"=1'-0"

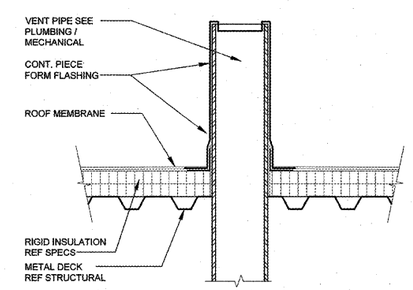

15 A3 TYPICAL VENT DETAIL
SCALE: 1 1/2" = 1'-0"

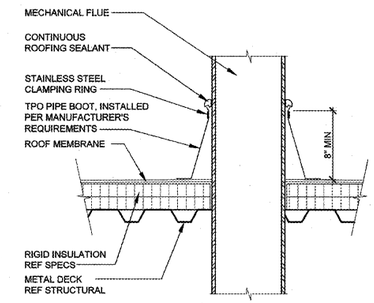

18 A3 TYPICAL FLUE DETAIL
SCALE: 1 1/2" = 1'-0"

Order Plans @ WWW.LDLine.com

SGA Design Group, P.C.
124 East Boulder, Suite 550
Tulsa, Oklahoma 74119-3609
p: 918.587.6800
f: 918.587.8801
www.sgadesigngroup.com

Firestone COMPLETE AUTO CARE

THIS DRAWING IS THE PROPERTY OF BRIDGESTONE RETAIL OPERATIONS, LLC AND IS LOANED ON THE EXPRESS CONDITION THAT IT IS NOT TO BE USED IN ANY WAY DETRIMENTAL TO THE INTEREST OF BRIDGESTONE RETAIL OPERATIONS, LLC AND THAT THE ACCEPTANCE OF THIS DRAWING WILL BE CONSTRUED AS AN ACCEPTANCE OF THE FOREGOING CONDITION AND AS ADMISSION TO THE EXCLUSIVE OWNERSHIP IN AND TO THE DRAWING BY BRIDGESTONE RETAIL OPERATIONS, LLC.

BOB'S ALTON OF INDIGO
THIS DRAWING WAS PREPARED FOR USE ON A SPECIFIC SITE AT WILLIAMSBURG, VA
AND IS NOT INTENDED FOR USE ON ANY OTHER DATE OR REVISED AND IS NOT SUITABLE FOR USE ON A DIFFERENT PROJECT SITE OR AT A LATER TIME. USE OF THIS DRAWING FOR REFERENCE OR EXAMPLE ON ANOTHER PROJECT REQUIRES THE PERMISSION OF BOB'S ALTON OF INDIGO AND EFFECTS AND OWNERSHIP. ANY REPRODUCTION OF THIS DRAWING FOR REUSE ON ANOTHER PROJECT IS NOT AUTHORIZED AND MAY BE CONTRARY TO THE LAW.

NEW FCAC STORE
2015 - JUNE - ER - RIGHT
1900 RICHMOND ROAD
WILLIAMSBURG, VA

COMMONWEALTH OF VIRGINIA
DOUG TAYRIEN
Lic. No. 0401014956
08/10/17

ISSUE BLOCK

PROPERTY NO.:		167739
6 DIGIT NO.:		785533
4 DIGIT NO.:		6868
AOR PROJECT NUMBER:		16555B14
TO PERMIT:	DATE:	08/10/17
TO BID:	DATE:	TBD
DRAWN BY:		JD
CHECKED BY:		MGC

SHEET TITLE:
ROOF PLAN AND DETAILS

SHEET NUMBER:
A3

Aug 08, 2017 - 5:39pm - User: jdoe
G:\BOB's Alton\2015\15555\5 - Drawings & Design\3-Revit Drawings\V2_FCAC_5R-A03_.rvt