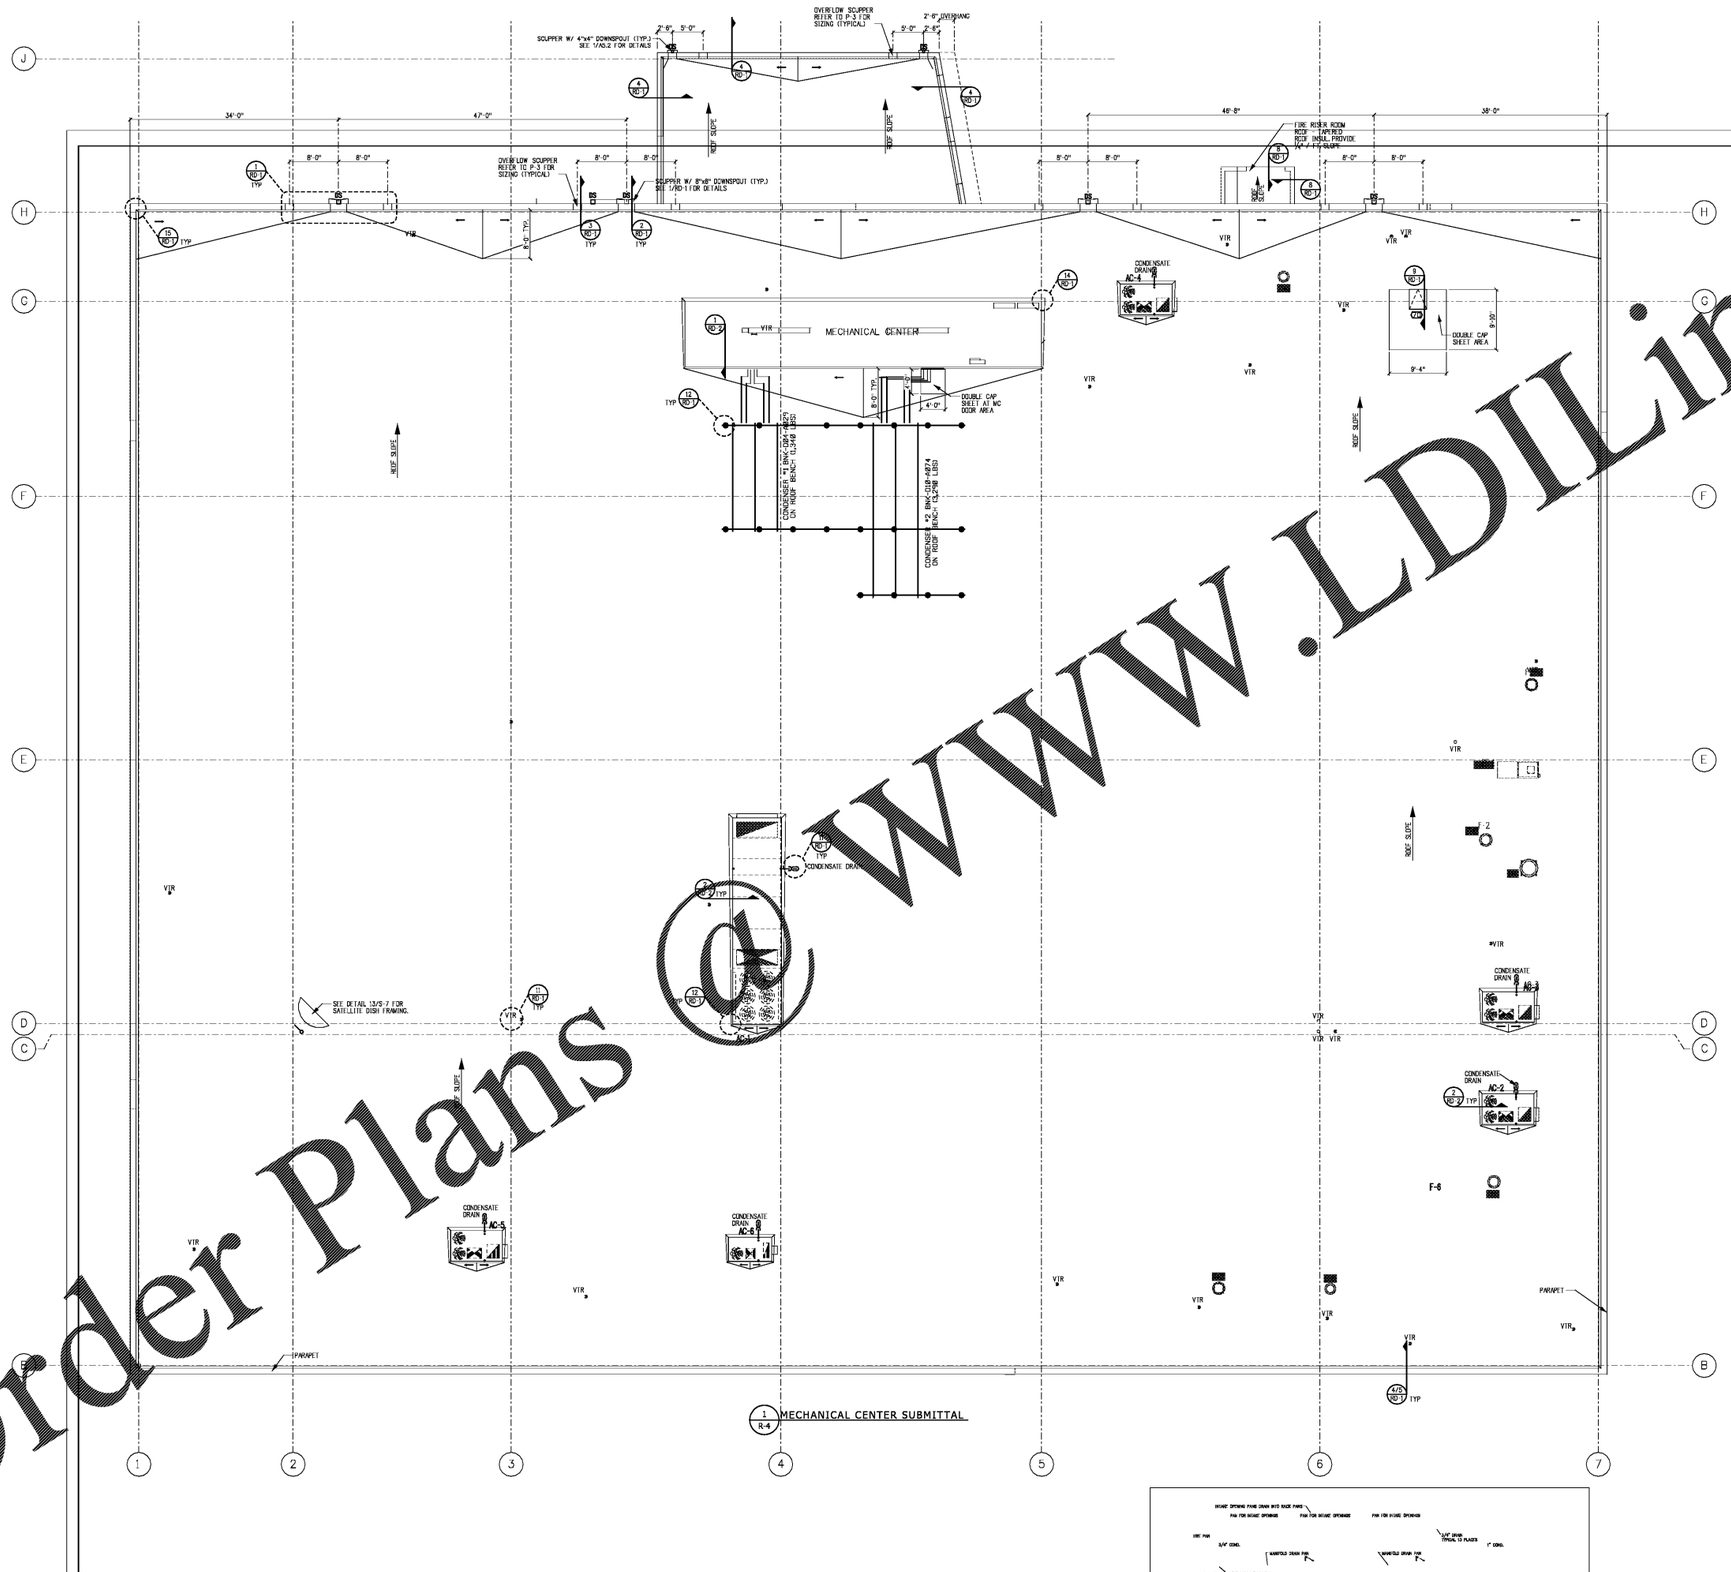

1 MECHANICAL CENTER SUBMITTAL
R-4

Order Plans @ WWW.LDILine.com

Publix SUPER MARKETS

CORPORATE OFFICES, FACILITIES DESIGN
BOX 407, LAKELAND, FL 33802
(863) 688-1188
PHYSICAL ADDRESS:
3300 PUBLIX CORPORATE PARKWAY
LAKELAND, FL 33811-3311

PUBLIX FACILITIES DESIGN DEPARTMENT

DAVID GIBBEE, AIA
ARCHITECT FL #13118

DAVID KIDD
ARCHITECT FL #12000287
GA REG. 000241
SC REG. 20577
TN REG. 108457
NC REG. 2016437
VA REG. 0402017097

JOHN C. STEPHENS, PE
MECHANICAL FL REG. 49377
GA. REG. 020201
SC. REG. 18240
AL REG. 30982
TN. REG. 121827

PAUL C. HARMAN, PE
STRUCTURAL FL REG. 67899
GA. REG. 37760
SC. REG. 31737
AL REG. 34950
TN. REG. 129852
NC. REG. 040121
VA. REG. 0402058002

JOHN J. CARAMALIS, PE
MECHANICAL FL REG. 63889
GA. REG. 0000144
SC. REG. 16051
AL REG. 25081
TN. REG. 126557
VA. REG. 0402056476

ANTHONY CLEMENTI, PE
MECHANICAL FL REG. 56781
GA. REG. 0000144
SC. REG. 31091
AL REG. 28469
TN. REG. 111382
NC. REG. 029666
VA. REG. 0402066137

RAYMOND J. SIRIANNI, PE
ELECTRICAL FL REG. 56280
GA. REG. 0000144
SC. REG. 19740
AL REG. 25565
TN. REG. 128038
NC. REG. 029666
VA. REG. 0402058379

NORMAN MEIER, PE
ELECTRICAL FL REG. 69422
GA. REG. 31492
SC. REG. 25290
AL REG. 28079

© COPYRIGHT 2017
PUBLIX SUPER MARKETS, INC.

THESE CONSTRUCTION DOCUMENTS ARE THE PROPERTY OF PUBLIX SUPER MARKETS, INC. AND ARE NOT TO BE COPIED OR REUSED FOR ANY SPECIFIC BUILDING WITHOUT WRITTEN PERMISSION. THESE DRAWINGS SHALL NOT BE DUPLICATED WITHOUT PRIOR WRITTEN PERMISSION OF PUBLIX SUPER MARKETS, INC.

THE DESIGN INDICATED IN THESE CONSTRUCTION DOCUMENTS SHOULD, TO THE BEST OF MY KNOWLEDGE, INFORMATION, AND BELIEF, COMPLY WITH THE APPLICABLE REFERENCE: 120705

PLOT DATE:
25 AUG 2017

REVISION DATA:

1637
PUBLIX @ LAKE CROSSING

PLATT SPRINGS RD & HWY 6
LEXINGTON, LEXINGTON, SC

45,9,2
V0807-2017
SIENNA - LITE

ROOF PLAN

SCALE: 1/8" = 1'-0"

A-5

25-AUG-2017 18:29 ajve P:\1688-1879\A\D7\1637x85.dgn