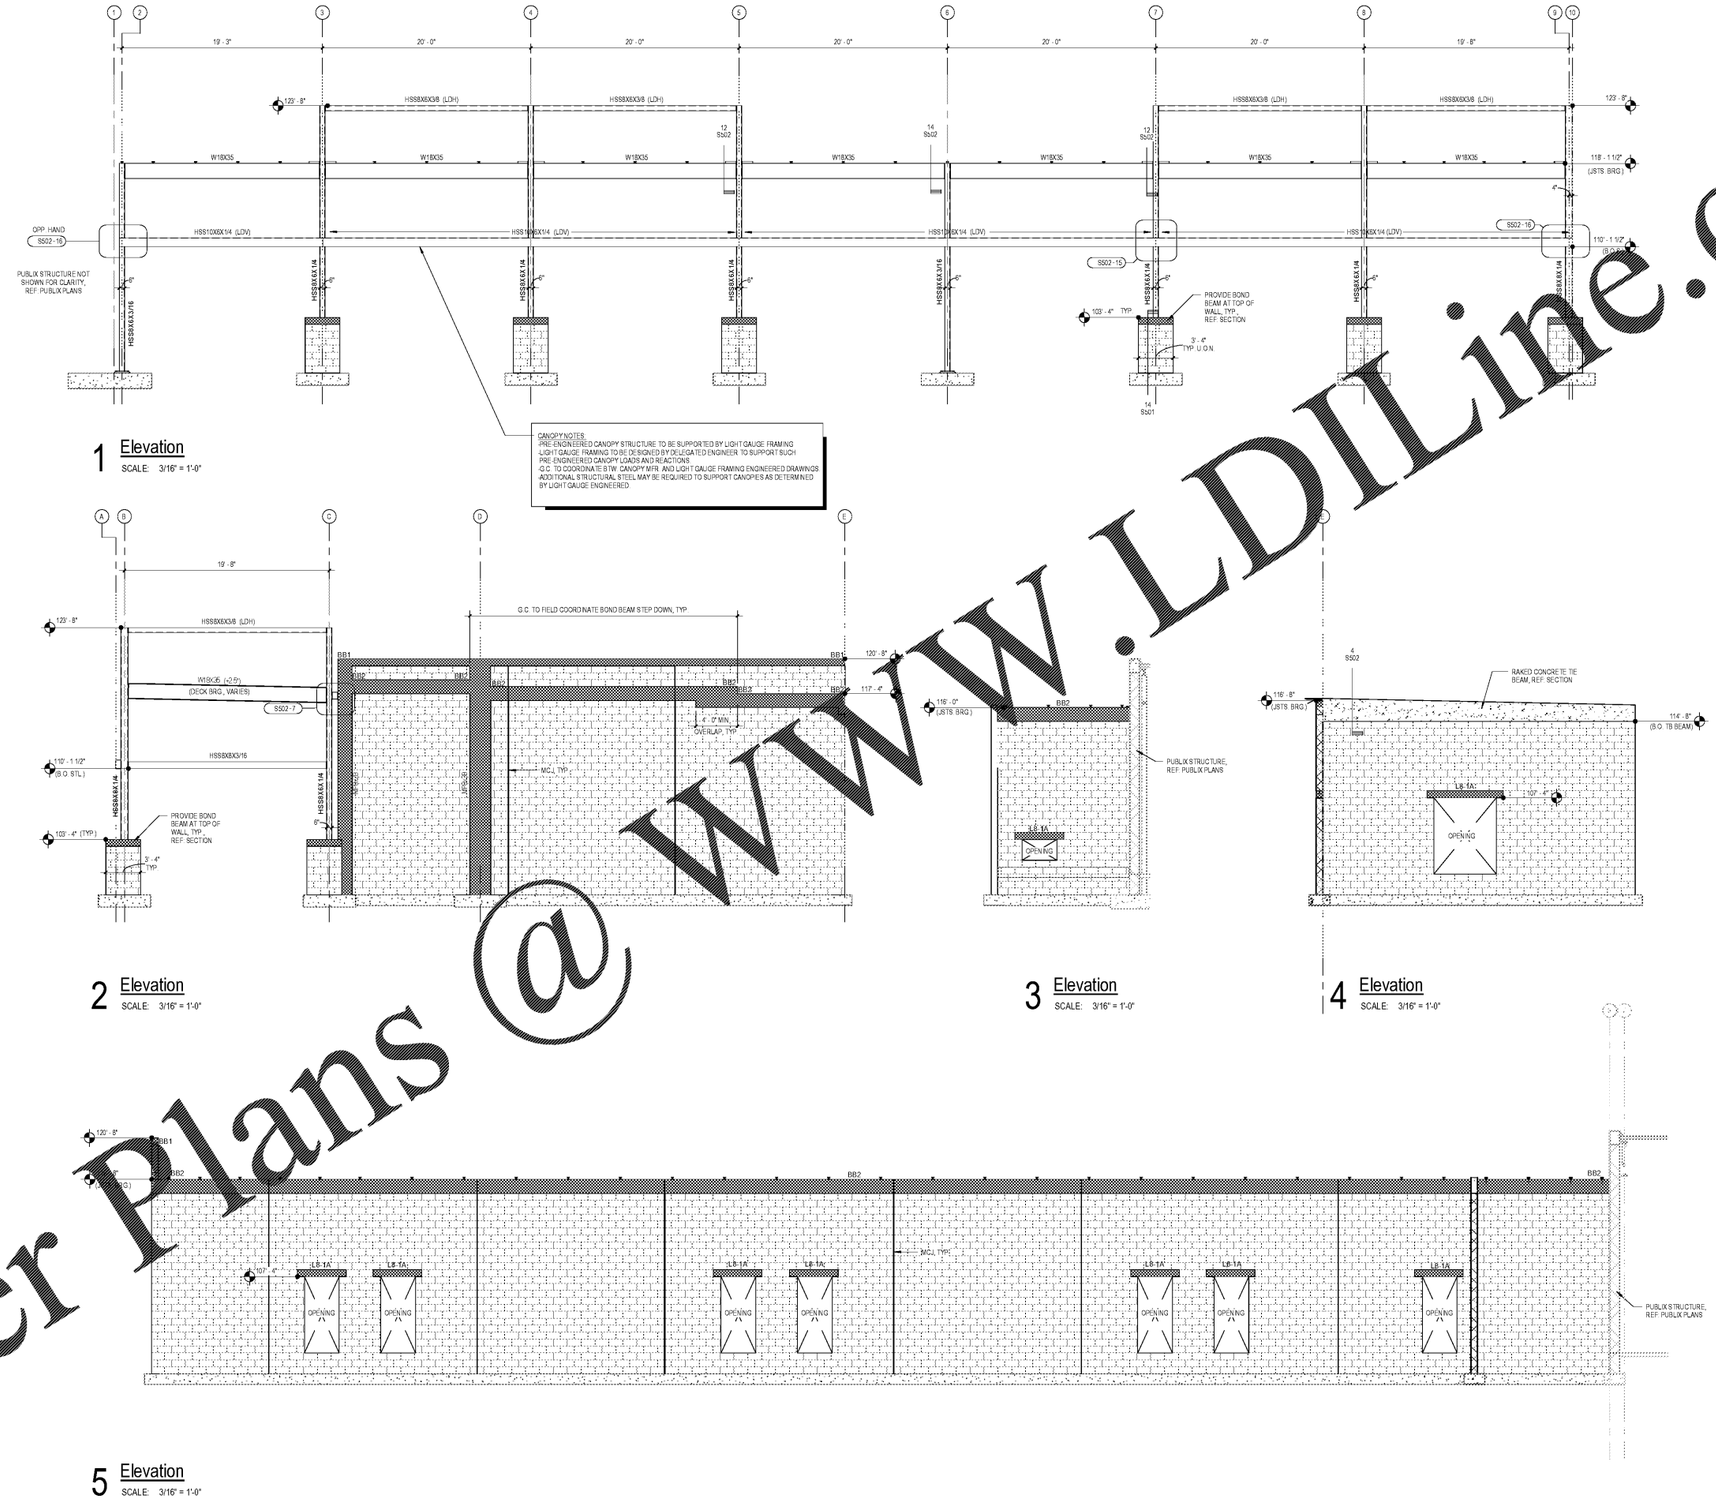

1 Elevation
SCALE: 3/16" = 1'-0"

2 Elevation
SCALE: 3/16" = 1'-0"

3 Elevation
SCALE: 3/16" = 1'-0"

4 Elevation
SCALE: 3/16" = 1'-0"

5 Elevation
SCALE: 3/16" = 1'-0"

Order Plans @ WWW.LDILine.com

Cuhaci & Peterson
Architects Engineers Planners
1925 Prospect Ave.
Orlando, FL 32814
P (407) 661-9100
F (407) 661-9101
www.cpp.com

CLIENT NAME
WindCrest Companies
605 E. Robinson Street, Suite 340
Orlando, Florida 32801

PROJECT NAME
Publix/Retail @ Lake Crossing
South Lake Drive & Platt Springs Road
Lexington, South Carolina

SHEET TITLE
Elevations

Revision Schedule		
No.	Description	Date
A	100% Publix Submission	03-31-17
C	Issued for Bid/Permit	06-10-17

PROJECT NO. 216052
DATE 03-21-17
DRAWN JR
CHECKED EDM

S201