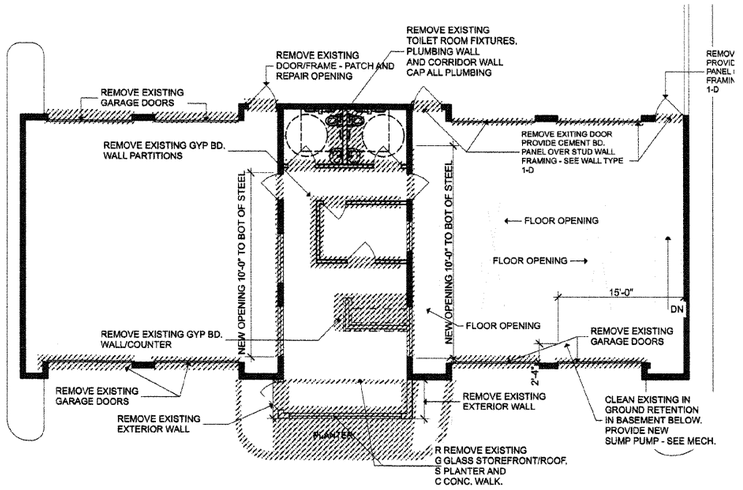

1 A-02 EXISTING/DEMO FLOOR PLAN

SCALE: 1/8" = 1'-0"

LEGEND

DEMO AREA

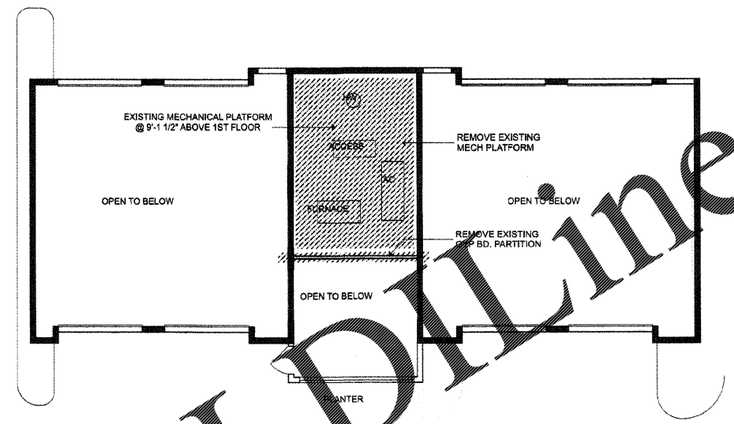

2 A-02 EXISTING/ DEMO MECH PLATFORM

SCALE: 1/8" = 1'-0"

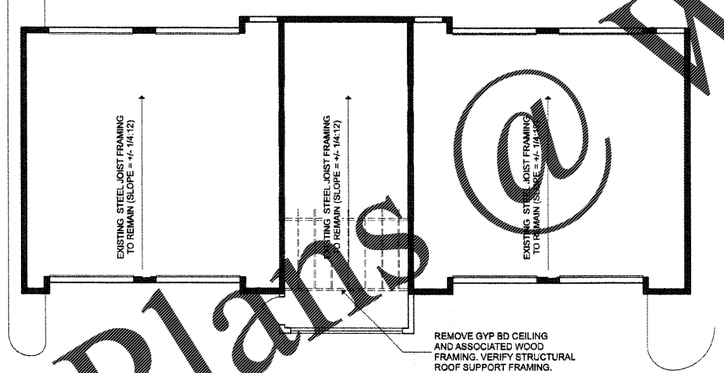

3 A-02 EXISTING/DEMO ROOF FRAMING PLAN

SCALE: 1/8" = 1'-0"

Order Plans @ WWW.LDLine.com

corporate
INTERIOR SPACE PLANNING
[illegible] 15TH ST., AUGUSTA, GA 30901
706.724.4800 TEL 706.724.4800 FAX
AVArch
Alan Venable Architect LLC
2414 Pendevona Dr.
Augusta, Ga. 30904 PH. 706.722.7414

STATE OF GEORGIA
ALAN J. VENABLE
CERTIFICATE NO. 018838
REGISTERED ARCHITECT

DIABLOS SOUTHWESTERN GRILLE

3102 Washington Rd.
Martinez, GA 30907

Date:04-24-16

ApproveD by:

2003, Corporate StuDio Inc., These Drawings are protected by the copyright laws of the United States. These Drawings or any part thereof may not be used for any purpose or reproduced in any form or by any means without the written consent of corporate StuDio.

Print RecorD
04-24-16

Drawn By: GKD
Checked by : Alan Venable
Date : 4/24/16

Revisions
-

Sheet Title

Sheet No.
A-02

Scale: