RAMSAY
BURGIN
SMITH
ARCHITECTS
225 NORTH MAIN STREET SUITE 501
SALISBURY, NORTH CAROLINA 28144
Phone: (704) 633-3126 Fax: (704) 636-5361
e-mail: rbsarch@rbsarch.com

PUBLICATION AND REUSE OF THESE DRAWINGS OR ANY DETAIL THEREFROM MUST BE WITH THE WRITTEN CONSENT OF THE ARCHITECT

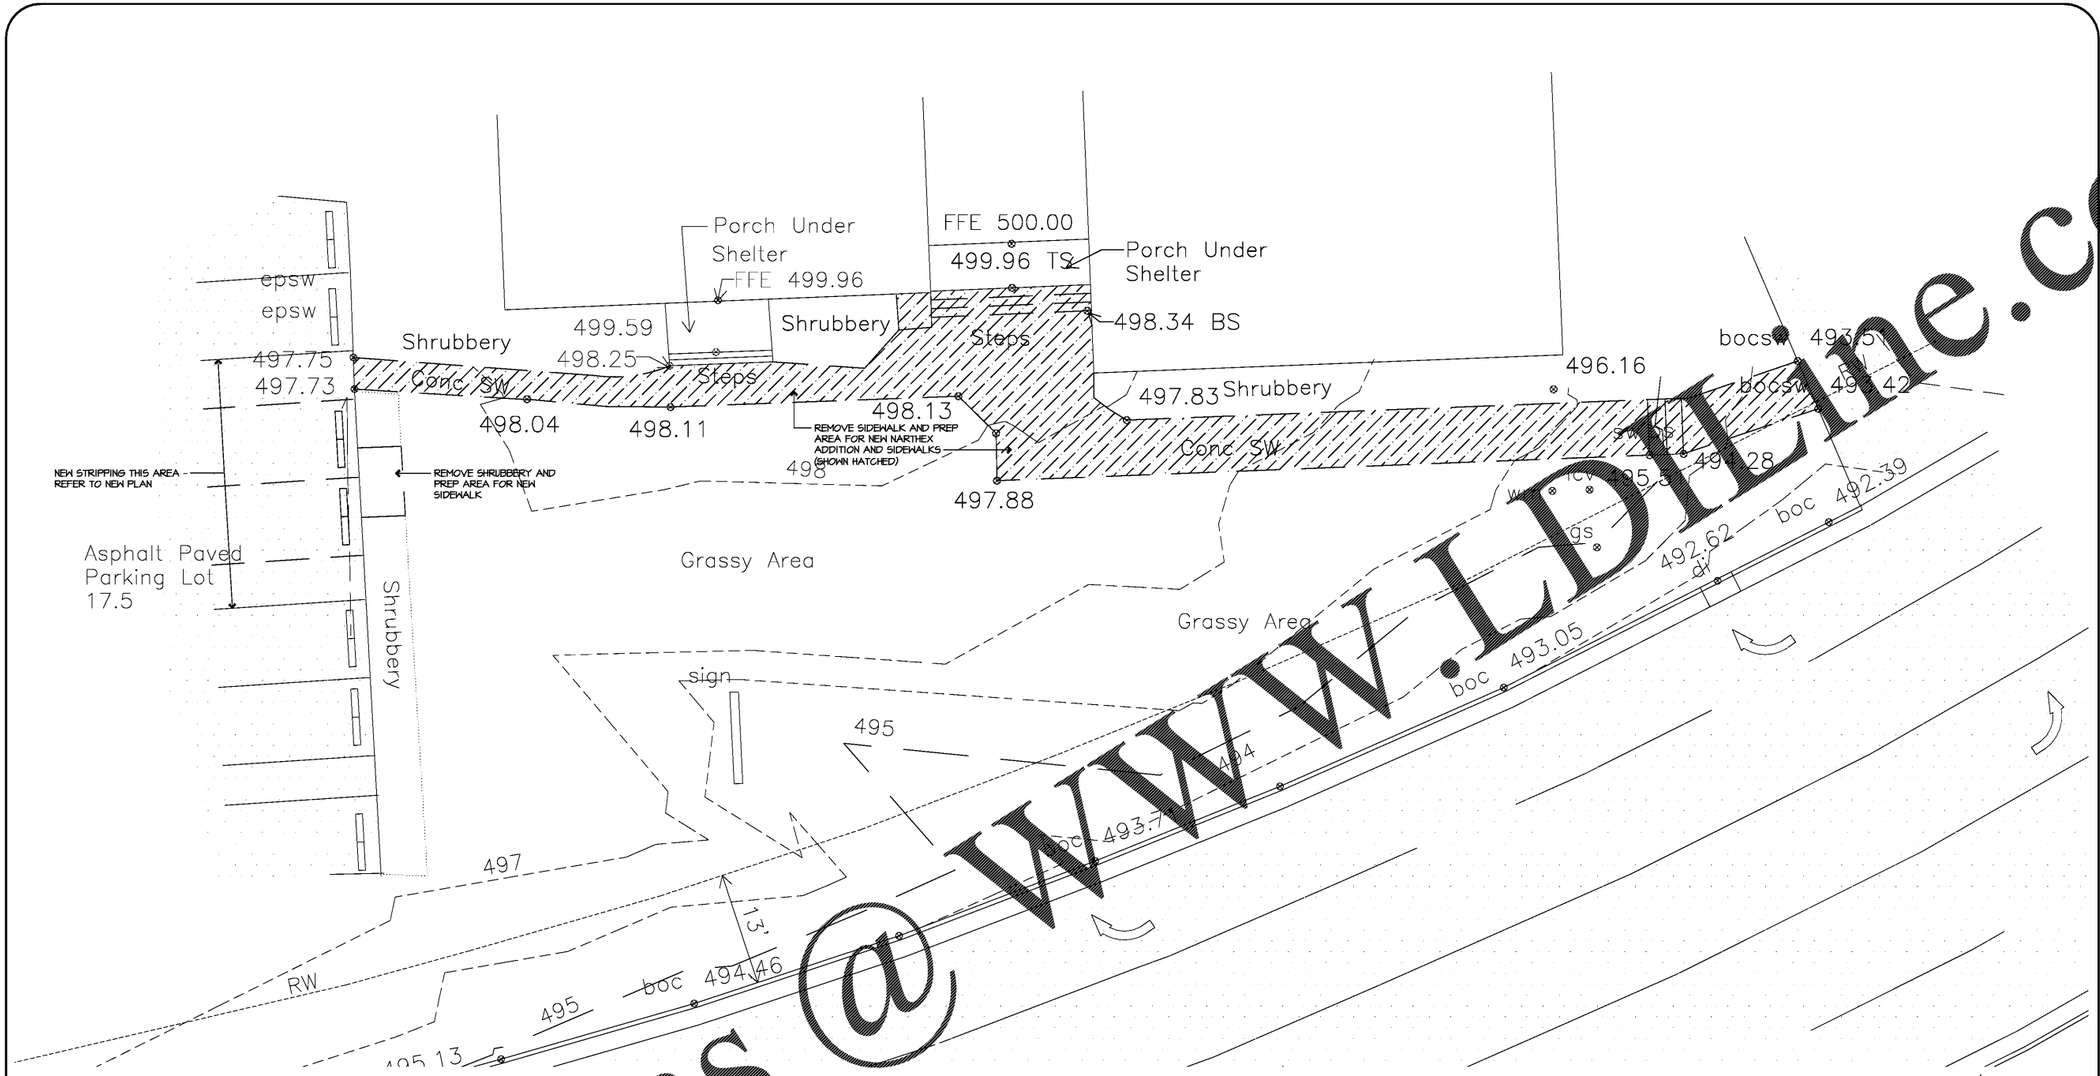

1 SITE PLAN - DEMOLITION
A1.1 SCALE: 1/8" = 1'-0"

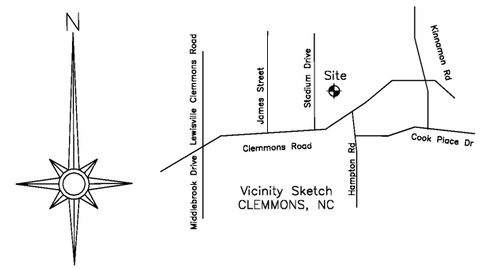

EXISTING SITE PLAN
DEMOLITION

CLEMMONS FIRST BAPTIST CHURCH NARTHEX ADDITION

WILLIAM R. BURGIN REGISTERED ARCHITECT NORTH CAROLINA SALISBURY, N.C.

DRAWN BY	FLC
CHECKED BY	WRB
DATE	AUGUST 2017
COMM. NO.	51701

SHEET NO.
A1.1
OF 9

Order Plans @ WWW.LDLine.com