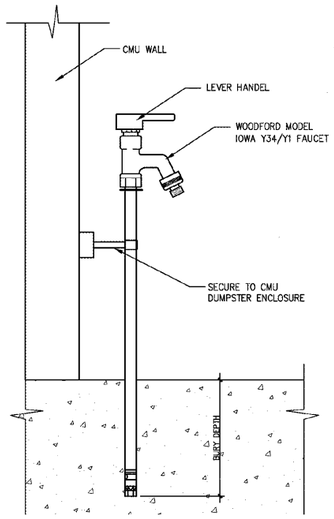

DUMPSTER HOSE BIB — SCALE: NTS — 18

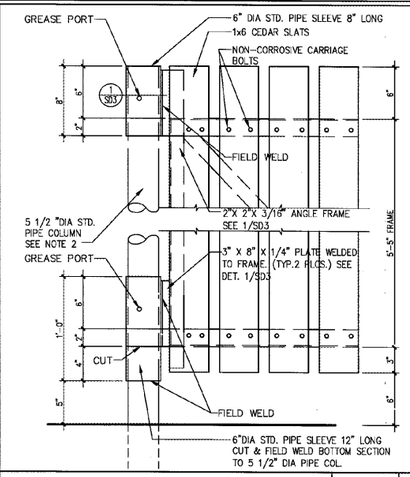

GATE HINGE ELEVATION — SCALE: 1 1/2"=1'-0" — 13

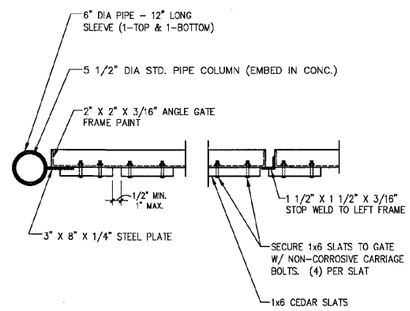

GATE — SCALE: NTS — 9

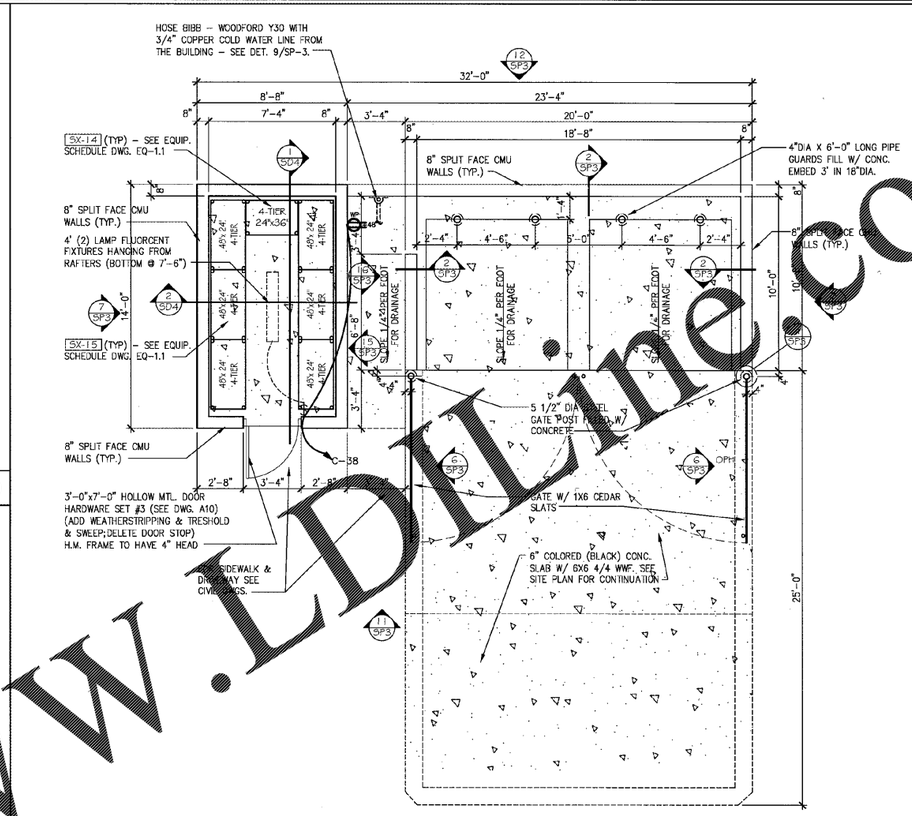

DUMPSTER PLAN — SCALE: 1/4"=1'-0" — 2

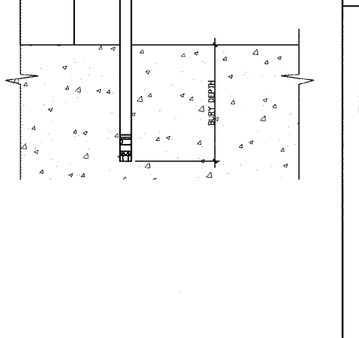

PROVIDE A 11/4"DIA HOLE 2" DEEP IN CONC. SLAB TO RECEIVE GATE BOLT AT CLOSED POSITION AND 90° OPEN POSITION.

GATE BOLT — SCALE: NTS — 14

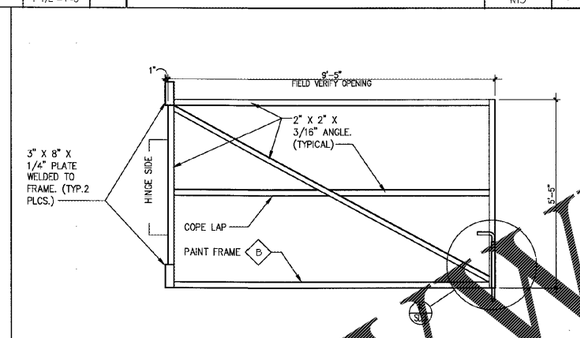

GATE FRAME — SCALE: NTS — 10

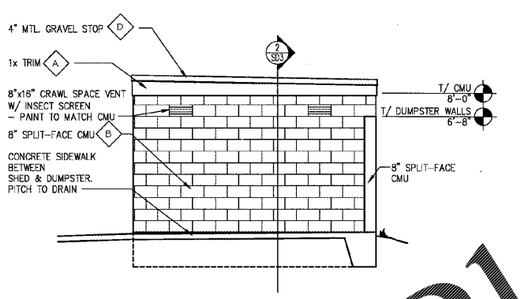

STORAGE ROOM SIDE ELEVATION — SCALE: 1/4"=1'-0" — 15

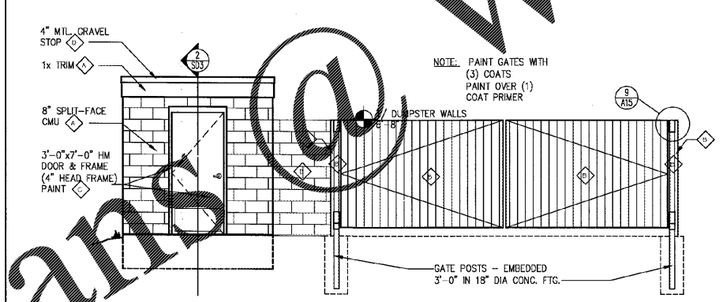

DUMPSTER AND STORAGE ROOM FRONT ELEVATION — SCALE: 1/4"=1'-0" — 11

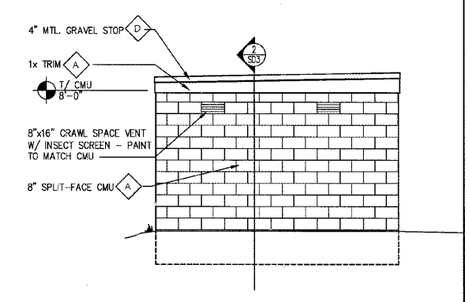

STORAGE ROOM SIDE ELEVATION — SCALE: 1/4"=1'-0" — 7

NOTES:

1. GENERAL CONTRACTOR SHALL VERIFY DUMPSTER REQUIREMENTS WITH LOCAL AUTHORITIES AND COORDINATE WITH INDICATED DIMENSIONS.
2. GENERAL CONTRACTOR TO BUILD PER SITE PLAN LAYOUT.
3. SEE CIVIL DRAWING FOR LOCATION & ORIENTATION.

NOTES — SCALE: NTS — 3

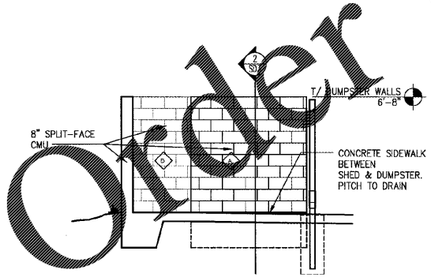

DUMPSTER SIDE ELEVATION — SCALE: 1/4"=1'-0" — 16

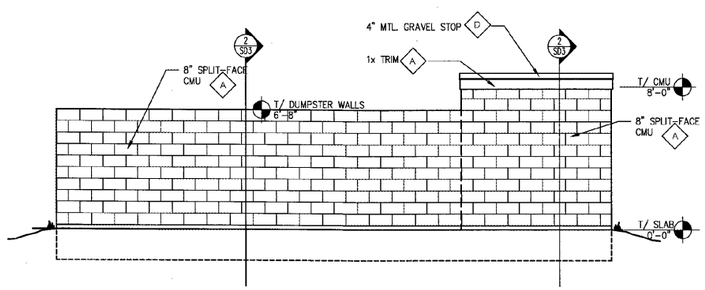

DUMPSTER AND STORAGE ROOM REAR ELEVATION — SCALE: 1/4"=1'-0" — 12

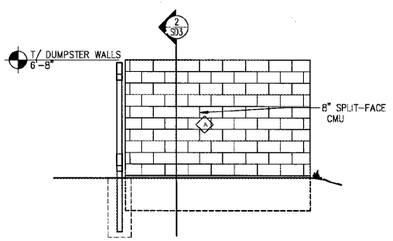

DUMPSTER SIDE ELEVATION — SCALE: 1/4"=1'-0" — 8

- A PAINT CMU TO MATCH DRYVIT COLOR: COLONIAL TAN #117. (S.W. #6109 HOPSACK)
- B DUMPSTER DOORS, HARDWARE AND INSIDE DUMPSTER ENCLOSURE TO BE PAINTED WITH BENJAMIN MOORE ALKYD DTM M24-80 LOW GLOSS BLACK. SUBSTITUTION IS SHERWIN WILLIAMS INDUSTRIAL ENAMEL-LOW GLOSS BLACK. PAINT METAL DOORS, FRAMES ECT. BLACK. GATES TO BE PAINTED W/ (3) COATS PAINT OVER (1) COAT PRIMER.
- C 1 1/2" DRAINABLE E.I.F.S. SYSTEM - SAND PEBBLE FINE FINISH - DRYVIT COLOR COLONIAL TAN #117 (S.W. 6109 HOPSACK)
- D WOOD FASCIA - PAINT S.W. #6109 HOPSACK
- E METAL EDGE FLACHING - PAINT S.W. #6109 HOPSACK

DUMPSTER FINISH SCHEDULE — SCALE: NTS — 4

Order Plans @ WWW.LDLine.com

NRD Project # 16399

INRD National Restaurant Designers
ARCHITECTS & ENGINEERS
3005 CARRINGTON MILL BLVD. SUITE 105
MORRISVILLE, NORTH CAROLINA 27560
ph: 919 544 7251 fax: 919 544 9399
A Division of LMHT Associates

STATE OF SOUTH CAROLINA REGISTERED ARCHITECTS — LIMHT ASSOCIATES, INC. — No. 03708 — 4/4/17
STATE OF SOUTH CAROLINA REGISTERED ARCHITECT — GLEN LEHMANN MARTIN — No. 12505 — 4/4/17

HARDEE'S T24KE PROTOTYPE
143 CHURCH STREET
BATTESBURG-LEESVILLE, SOUTH CAROLINA 29004

REVISIONS

NO	DESCRIPTION	DATE

DUMPSTER & STORAGE SHED

DRAWN BY	CHECKED BY #1	CHECKED BY #2	APPROVED BY

CKE SITE ID.:

DATE: 2-28-17

SHEET NUMBER: SD3