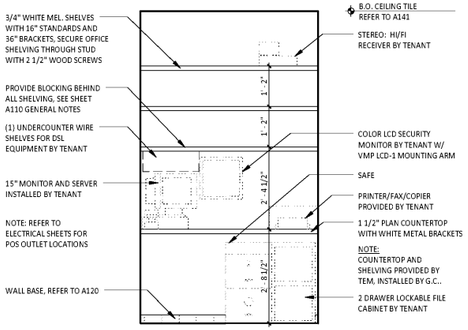

9 A220 **TYP ELEV - OFFICE SHELVING**
1/2" = 1'-0"

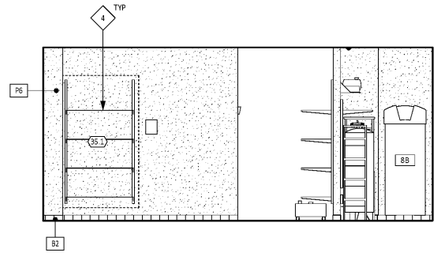

6 A220 **DRY STORAGE ELEVATION**
1/4" = 1'-0"

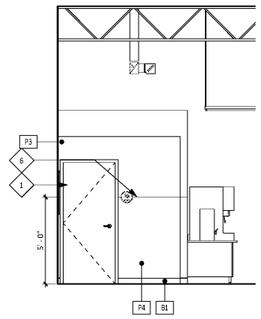

3 A220 **WOMEN ELEVATION**
1/4" = 1'-0"

ELEVATION SCHEDULE

NOTE: G.C. SHALL REVIEW RESPONSIBILITY MATRIX ON SHEET A001 PRIOR TO CONSTRUCTION

WALL BASE FINISHES		WALL FINISHES	
LGD. #		LGD. #	
B1	BLACK RUBBER, COVELESS	P1	NOT USED
B2	QUARRY TILE	P2	FIBERGLASS REINFORCED PANELS (SMOOTH FINISH)
B3	BLACK RUBBER, COVE	P3	GYP BD; PAINT "THIN ICE", SATIN FINISH ABOVE 5'-0" AFF
		P4	GYP BD; PAINT "THIN ICE", SEMI-GLOSS BELOW 5'-0" AFF
		P5	CERAMIC TILE
		P6	FIBERGLASS REINFORCED PANELS (PEBBLED FINISH)
		P7	DIAMOND PLATE TO 48" AFF
		P8	GYP BD; PAINT "AUTUMN RIDGE" BEHIND SLAT COAT
		P9	WOOD SLAT WALL SYSTEM
		P10	NOT USED

INT. KITCHEN ELEVATION KEYNOTES

1. H.M. DOOR & FRAME - PAINT "VICTORIAN PEWTER"
2. G.C. TO PROVIDE & INSTALL ALUM. "DIAMOND PLATE" PANELS FROM TOP OF WALL BASE TO 48" A.F.F. @ ALL EXPOSED WALK-IN COOLER WALLS AS SHOWN - REFER TO SPEC.
3. CHEMICAL CLEANER DISPENSING SYSTEM - REFER TO PLUMBING DRAWINGS
4. PROVIDE SOLID BLOCKING IN WALL CAVITY AS NEEDED FOR EQUIP. INSTALLATION
5. ELECTRICAL PANELS - REFER TO ELECTRICAL DRAWINGS
6. PAINT TRANSITION LINE - REFER TO SPECS.

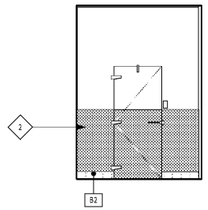

10 A220 **WALK-IN COOLER ELEVATION**
1/4" = 1'-0"

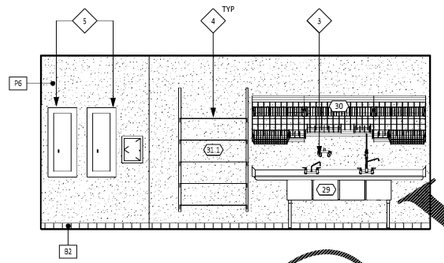

7 A220 **4-COMP SINK ELEVATION**
1/4" = 1'-0"

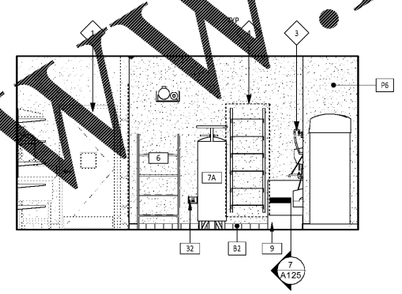

1 A220 **OFFICE ELEVATION**
1/4" = 1'-0"

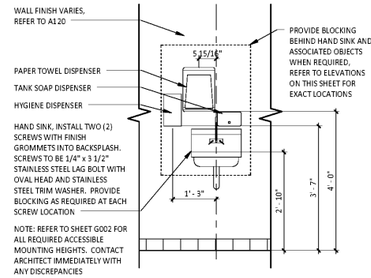

1 A220 **TYP ELEV - HAND SINK**
1/2" = 1'-0"

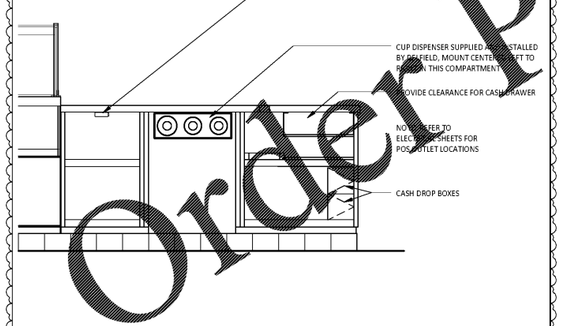

11 A220 **TYP. ELEV - POS**
3/4" = 1'-0"

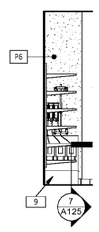

8 A220 **MOP SINK ELEVATION**
1/4" = 1'-0"

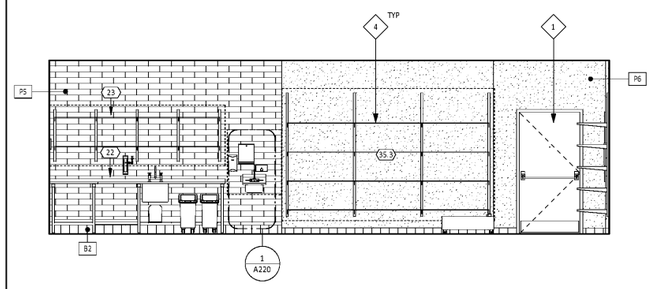

5 A220 **PREP SINK ELEVATION**
1/4" = 1'-0"

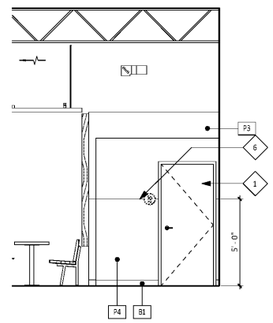

2 A220 **MEN ELEVATION**
1/4" = 1'-0"

Order Plans @ WWW.LDline.com

Consultant:
WILKUS ARCHITECTS
15 Ninth Avenue North, Hopkins, MN 55343
Phone: 952.847.0960 www.wilkusarch.com

Seal:

EXPIRES 12-31-17

SIGNATURE
30 August, 2017
DATE

COPYRIGHT 2015
THIS DRAWING IS AN INSTRUMENT OF SERVICE AND AS SUCH REMAINS THE PROPERTY OF CHIPOTLE MEXICAN GRILL, INC. PERMISSION FOR USE OF THIS DOCUMENT IS LIMITED AND CAN BE EXTENDED ONLY BY WRITTEN AGREEMENT WITH CHIPOTLE MEXICAN GRILL, INC.

CHIPOTLE MEXICAN GRILL, INC.
1401 WYNKOOP STREET, SUITE 500
DENVER, COLORADO 80202
TELEPHONE: (303) 595-4000
FAX: (303) 595-4014
INTERNET: WWW.CHIPOTLE.COM

STORE NO.: 3007
Purcellville
1200 Wolf Rock Drive, Suite 130
Purcellville, VA 20132

Issue Record:

12-15-16	Permit Set

Revisions:

1 03-06-17	OWNER COMMENTS
1 08-23-17	CHIPOTLE COMMENTS

Drawn: D. Austin
Checked: M. Wilkus

Project No.: 2016-0424

Contents:
Elevations Interior Kitchen

A220