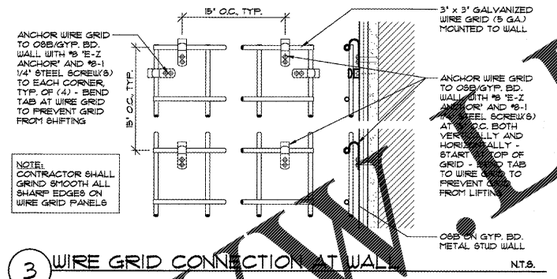

3 WIRE GRID CONNECTION AT WALL N.T.S.

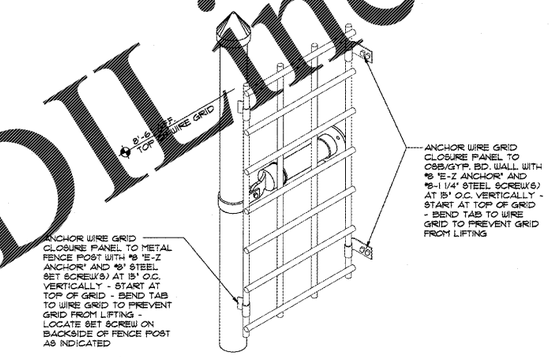

2 WIRE GRID CLOSURE PANEL N.T.S.

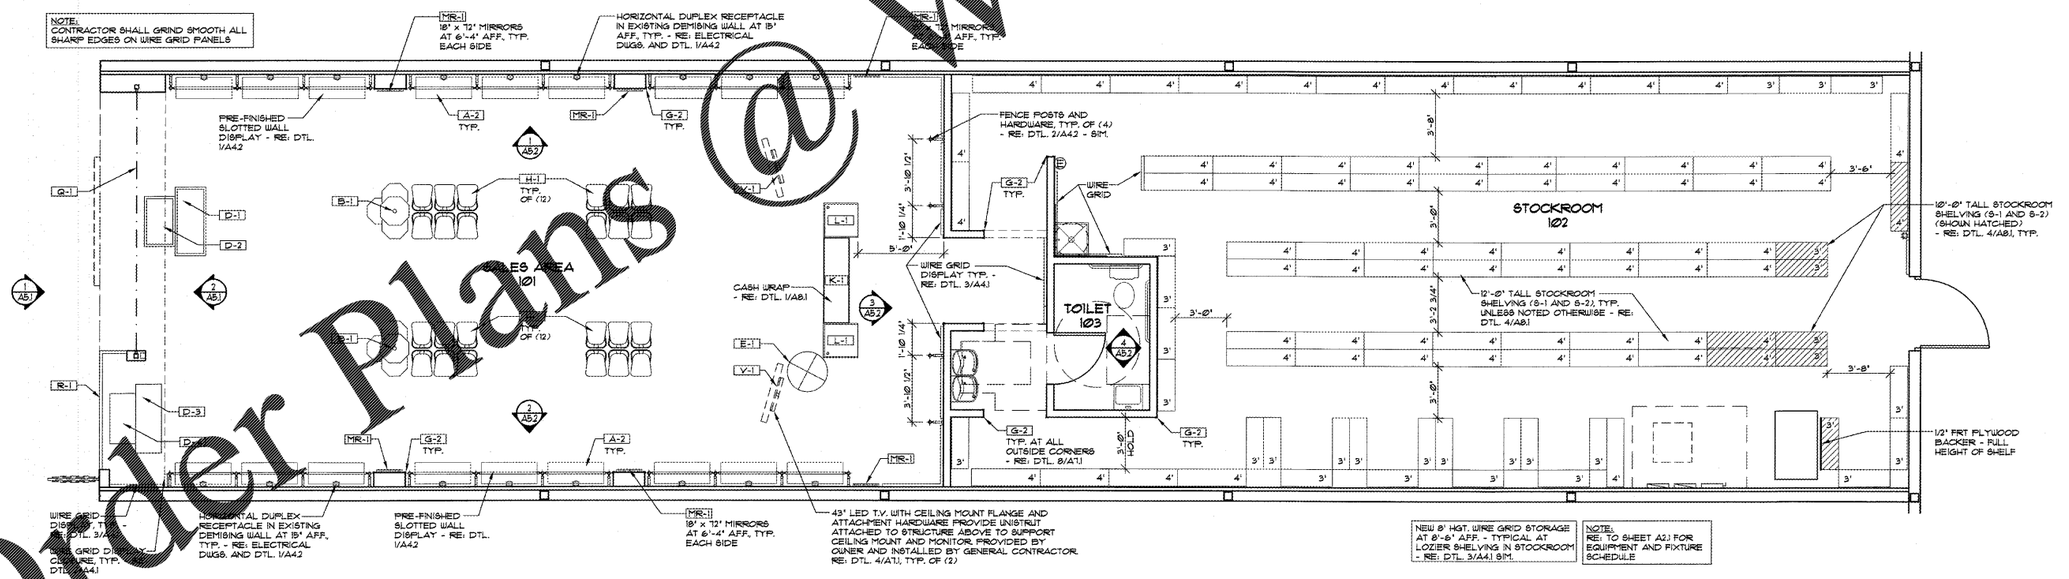

1 FIXTURE PLAN 1/4"=1'-0"

Order Plans @ WWW.LDLine.com

Architect:

Kevin L. Cooper Architect
FL LICENSE #AR-0017120
316 South 1st Street
Rogers, AR 72756
(479) 633-8181 fax (479) 633-9204

Engineer/Other:

Owner:

GENESCO
GENESCO CONSTRUCTION DIVISION
GENESCO PARK, SUITE 604
P.O. BOX 731
NASHVILLE, TENNESSEE 37202-0731
615-367-7003 FAX: 615-367-7845

Project:

JOURNEYS

SPACE # 1540
WESTLAND MALL
HIALEAH, FLORIDA

Sheet Contents:

FIXTURE PLAN AND DETAILS

Drawing Data:

Drawn By: JTW
Checked By: KLC
Revisions:

Dwg Name:GJO- 16-231 pl.dwg
Date: 03-08-17
Sheet: 6 of 14

A4.1

Copyright©2017