© COPYRIGHT 2017 CTSM ARCHITECTS, INC. THESE DRAWINGS / FILES, AS INSTRUMENTS OF SERVICE, ARE, AND SHALL REMAIN THE SOLE PROPERTY OF THE ARCHITECT. THEY ARE NOT TO BE REPRODUCED IN ANY FORM WITHOUT WRITTEN CONSENT OF THE ARCHITECT.

PLOTTED BY: mgriffin 30 AUG 2017 \\projectserver\Data\projects\1904 FBC Hayden\1904-SD_A020-A120 Phase One.dwg

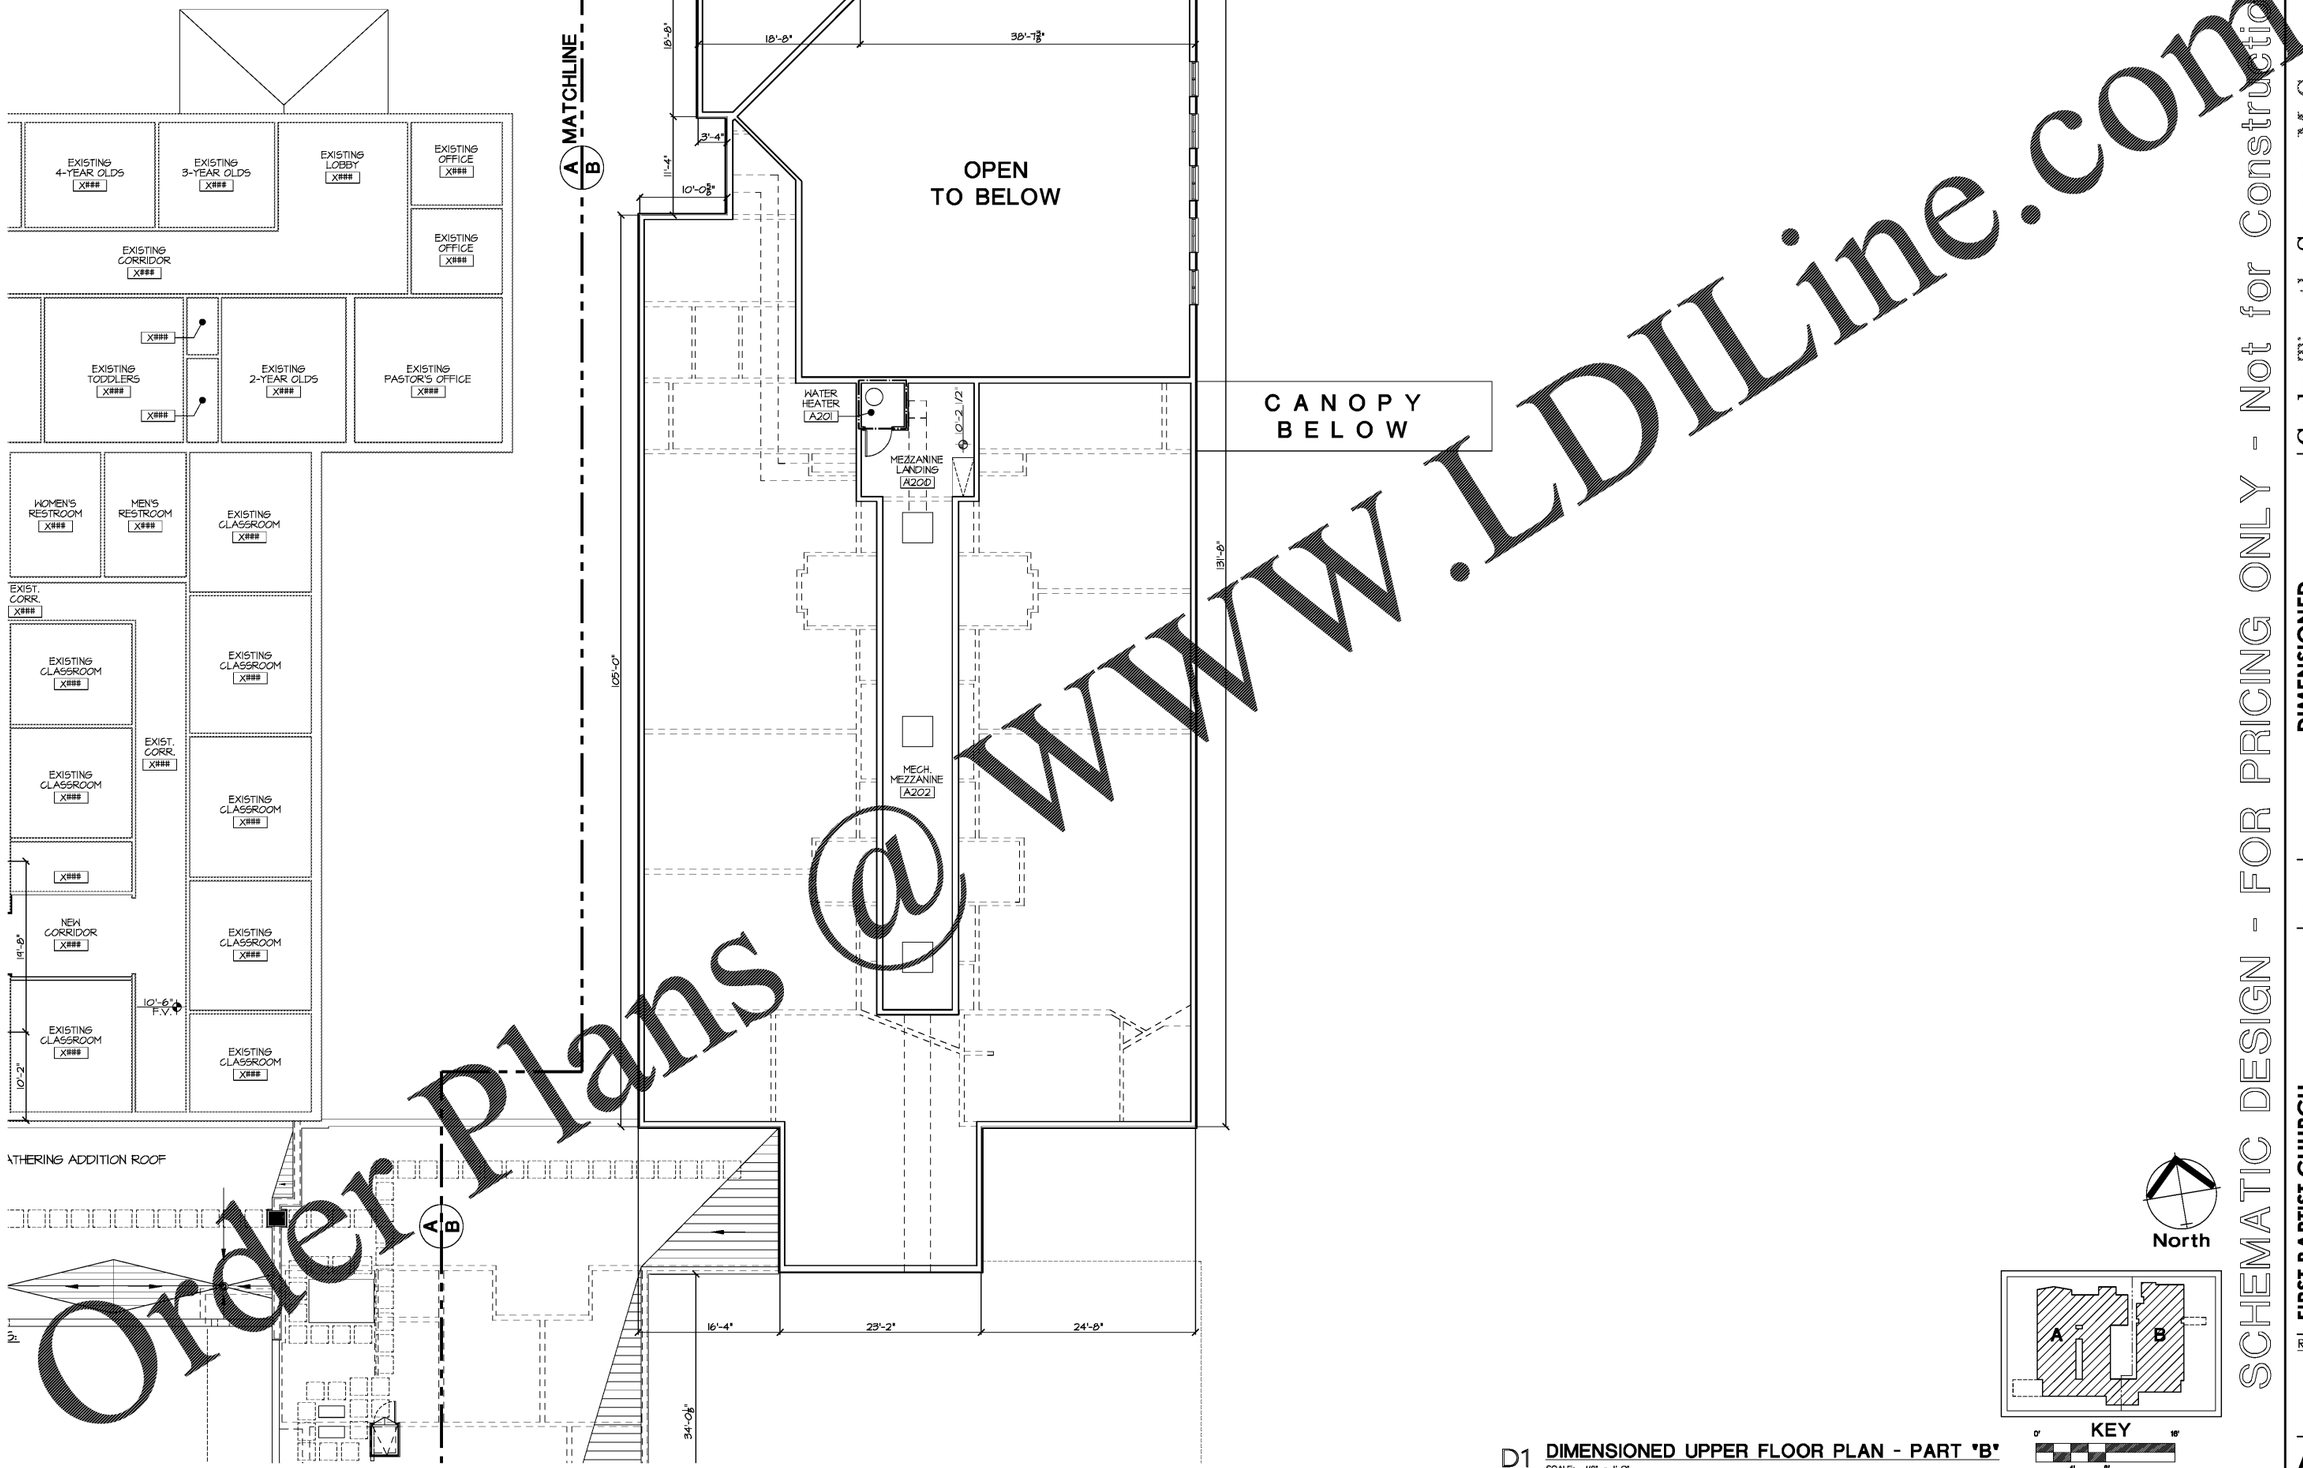

Order Plans @ WWW.LDILine.com

SCHEMATIC DESIGN - FOR PRICING ONLY - Not for Construction

North

KEY 0' 4' 8' 16'

D1 DIMENSIONED UPPER FLOOR PLAN - PART "B"
SCALE: 1/8" = 1'-0"

CorleyTimothySweeneyMcCormac
C T S M A R C H I T E C T S, I N C.
THREE RIVERCHASE OFFICE PLAZA / SUITE 124 / HOOVER, ALABAMA 35244
T 205.443.3720 F 205.443.3790 W ctsmarchitects.com

DIMENSIONED UPPER FLOOR PLAN PART "B"

09-29-17
1904

FIRST BAPTIST CHURCH
CHILDREN'S ADDITION
HAYDEN, ALABAMA

REVISED:

A131B