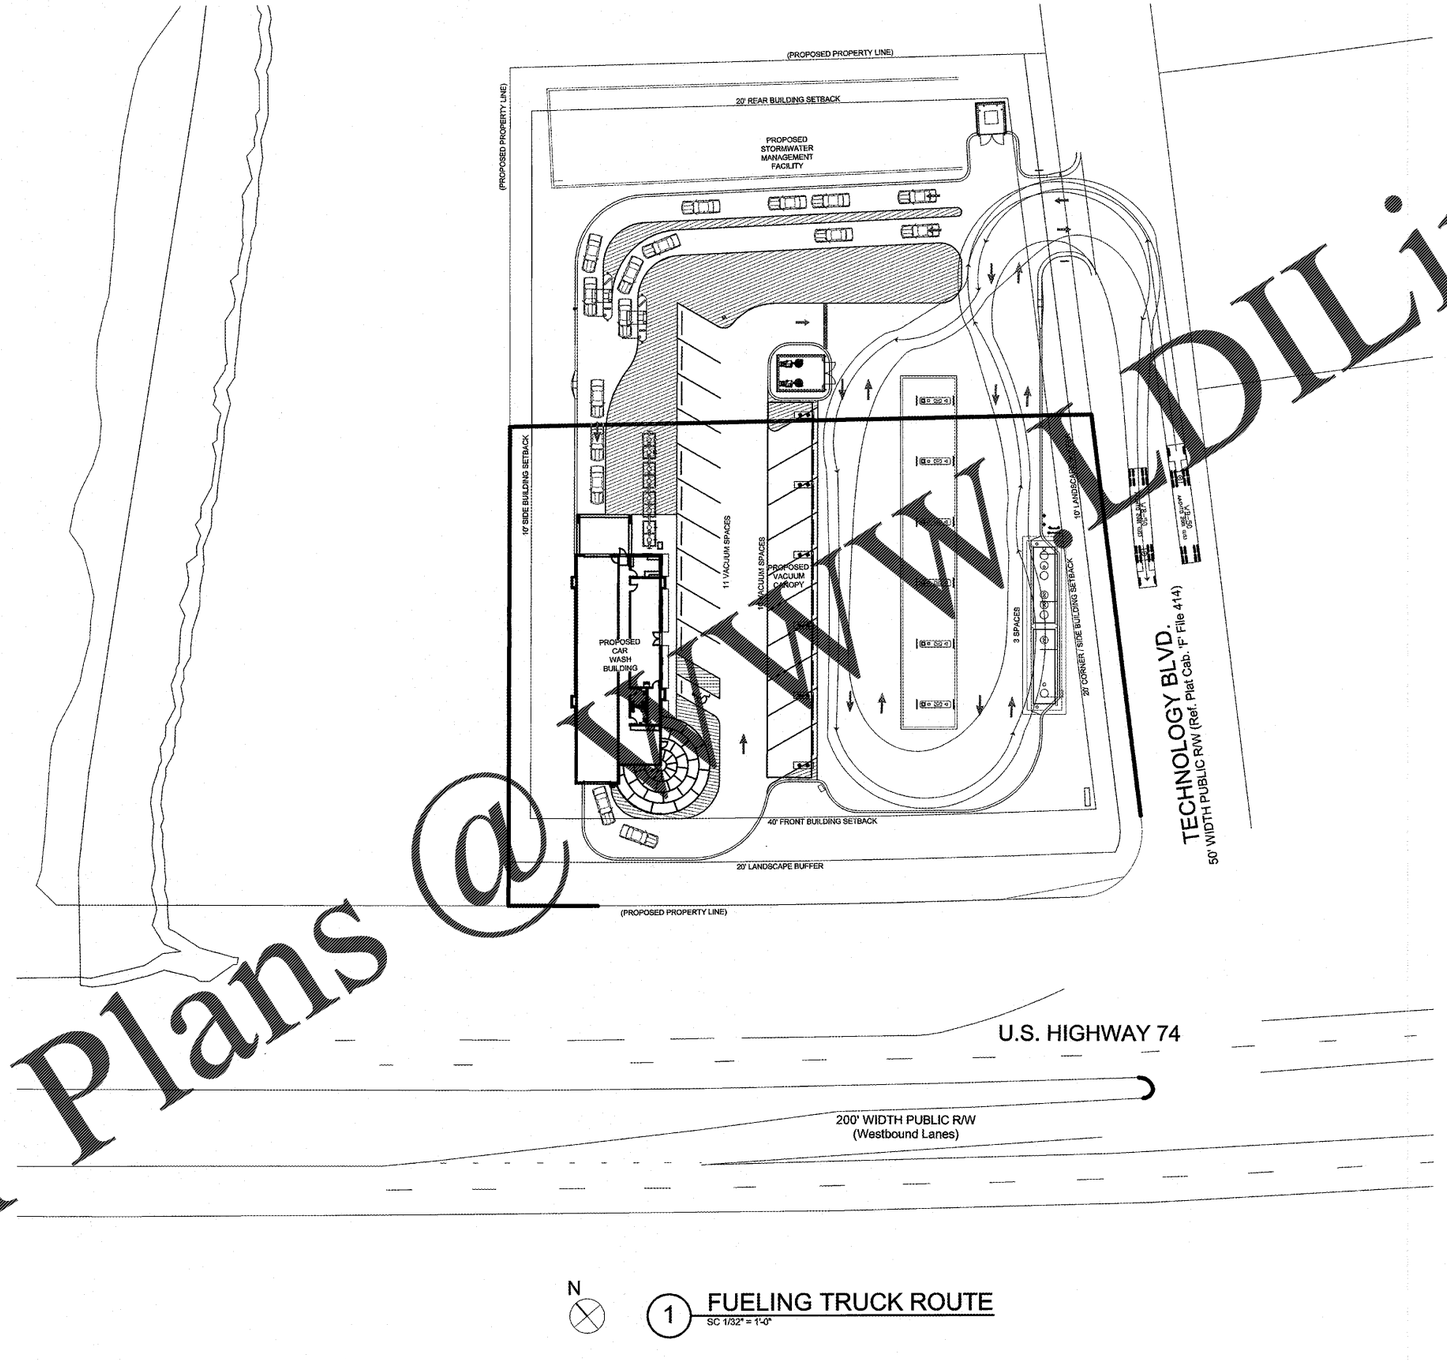

1 FUELING TRUCK ROUTE
SC 1/32" = 1'-0"

Order Plans @ WWW.LDILine.com

HFA
ARCHITECTS
ENGINEERS
INTERIORS
HARRISON FRENCH
& ASSOCIATES, PLLC
1705 S. Walton Blvd., Suite 3
Bentonville, Arkansas 72712
t 479.273.7780
f 888.820.9685
www.hfa-ae.com

STIPULATION FOR REUSE

THIS DRAWING WAS PREPARED FOR USE ON A SPECIFIC SITE AT INDIAN TRAIL, NC CONTEMPORANEOUS, WITH ITS ISSUE DATE ON 05/31/17, AND IT IS NOT SUITABLE FOR USE ON A DIFFERENT PROJECT SITE OR AT A LATER TIME. USE OF THIS DRAWING FOR REFERENCE OR EXAMPLE ON ANOTHER PROJECT REQUIRES THE SERVICES OF PROPERLY LICENSED ARCHITECTS AND ENGINEERS. REPRODUCTION OF THIS DRAWING FOR REUSE ON ANOTHER PROJECT IS NOT AUTHORIZED AND MAY BE CONTRARY TO THE LAW.

SAM'S MART
US HY 74 & TECHNOLOGY BLVD
INDIAN TRAIL, NC 28079

JOB NUMBER: 07-16-80004

ISSUE BLOCK

STORE NO.:	
DOCUMENT DATE:	05-31-17
CHECKED BY:	BKH
DRAWN BY:	JMA
PROTO CYCLE	MAY-2017

FOR REFERENCE ONLY

FUELING TRUCK ROUTE

SHEET: FS2.1

May24,2017-10:18am - User jon
J:\07\07-16-80004 Sams Mart - Indian Trail, NC\Fuel\Fuel Dwgs\ FS2.1 FUELING TRUCK ROUTE.dwg