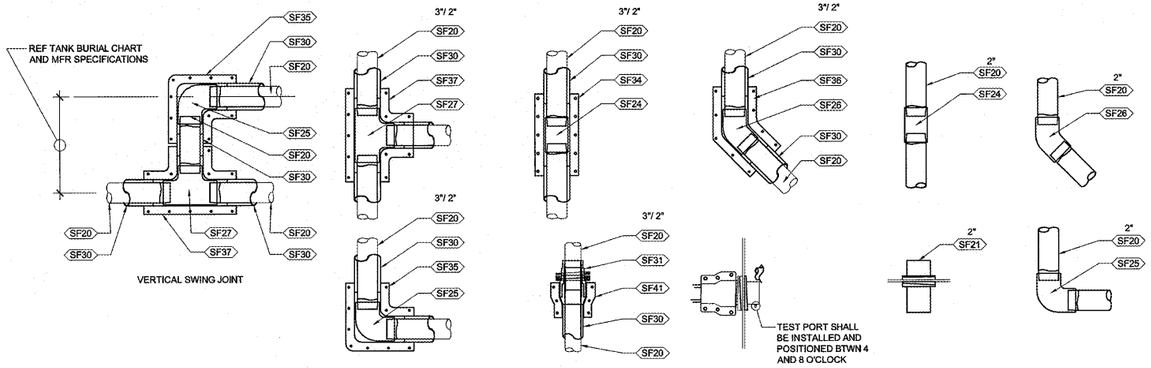

5 TYPICAL FRP PIPING CONNECTIONS
1" = 1'-0"

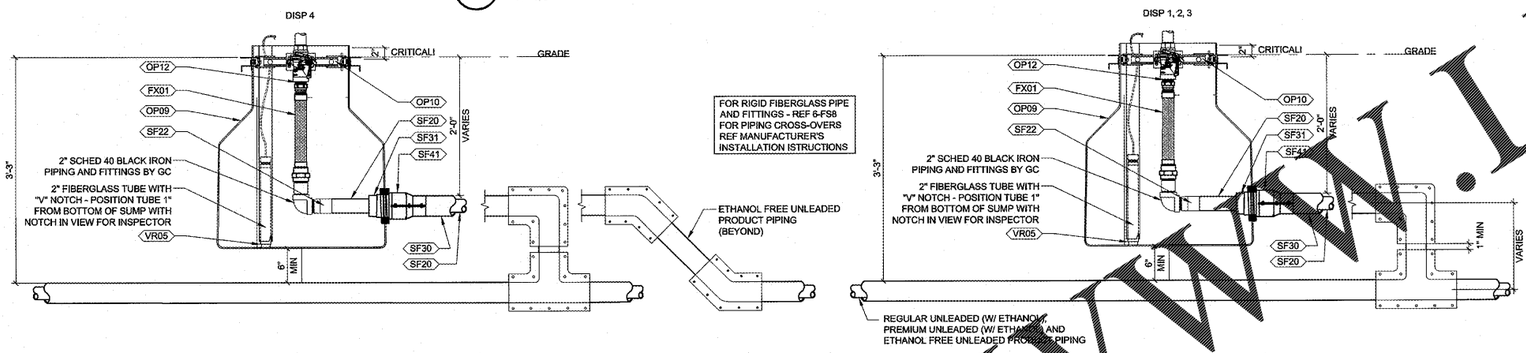

4 DISPENSER SUMP SECTIONS
1" = 1'-0"

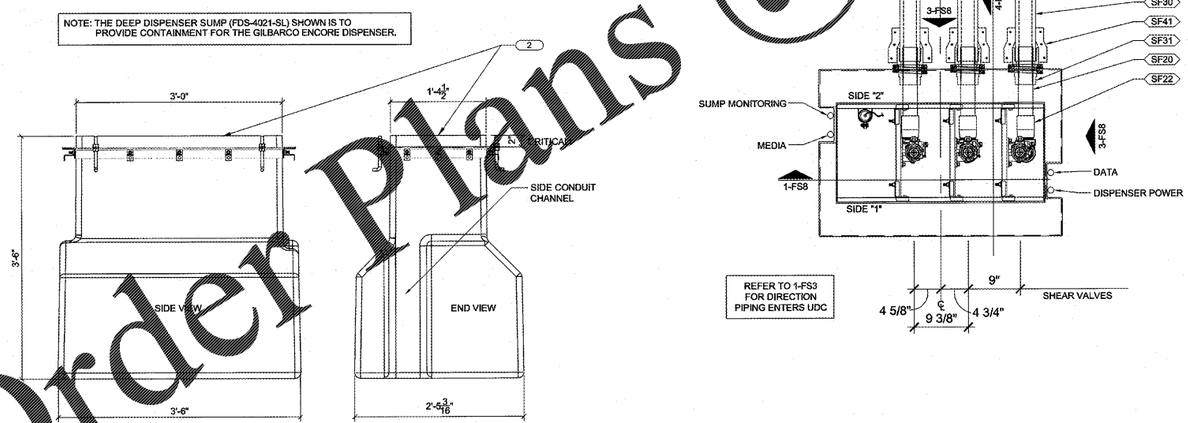

3 DISPENSER SUMP ELEVATIONS
1" = 1'-0"

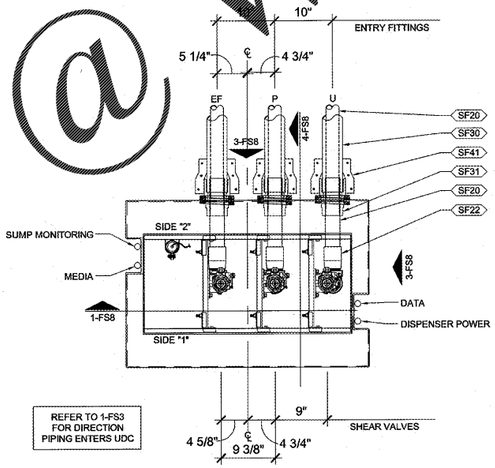

2 DISPENSER SUMP - PLAN VIEW
1" = 1'-0"

DISPENSERS SHALL BE PROGRAMMED TO LIMIT UNINTERRUPTED FUEL DELIVERY TO 25 GALLONS AND REQUIRE A MANUAL ACTION TO RESUME FUEL DELIVERY

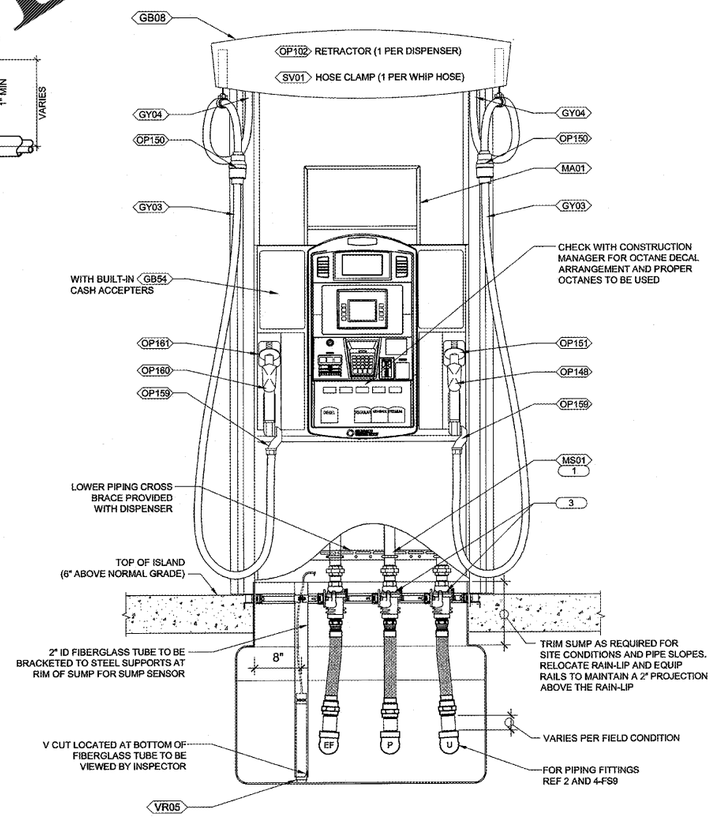

1 GILBARCO ENCORE 700S DISPENSER 3+1 (RUL & ETHANOL FREE UNLEADED)
1" = 1'-0"

GENERAL NOTES

1. AFTER ALL UNDERGROUND PIPING AND ELECTRIC CONDUITS ARE INSTALLED AND DURING EXCAVATION, BACKFILLING, AND CONCRETE POURING; A CONTINUOUS HYDROSTATIC TEST SHALL BE PERFORMED ON ALL SUMPS AND SPILL BUCKETS TO ENSURE TIGHTNESS AND PROPER INSTALLATION.
2. SUMP TO BE CLEANED OF DEBRIS AND DRIED AFTER TESTING.

FS8 KEYNOTES

1. SOURCE NORTHAMERICA TO SUPPLY U-BOLTS TO SECURE PIPING TO CROSS BRACKETS SUPPLIED BY GILBARCO.
2. CRITICAL - MUST HAVE 2" RAIN LIP ABOVE INTEGRAL RAIN LIP FRAME.

SHEAR SECTIONS OF SHEAR VALVES SHALL BE MOUNTED FLUSH WITH TOP OF PAVEMENT.

HFA ARCHITECTS ENGINEERS INTERIORS
HARRISON FRENCH ASSOCIATES, PLLC
105 S. Walton Blvd., Suite 3
Bentonville, Arkansas 72712
t 479.273.9788
f 888.880.9685
www.hfa-ae.com

STIPULATION FOR REUSE
THIS DRAWING WAS PREPARED FOR USE ON A SPECIFIC SITE AT INDIAN TRAIL, NC DATED ON 05/31/17, AND IT IS NOT SUITABLE FOR USE ON ANY OTHER SITE OR AT ANY OTHER TIME OR, AT A LATER TIME, USE OF THIS DRAWING ON THE SITE SHOWN HEREIN OR ON ANOTHER PROJECT REQUIRES THE EXPRESS WRITTEN PERMISSION OF THE ARCHITECTS AND ENGINEERS. ANY UNAUTHORIZED USE, REUSE OR REUSE ON ANOTHER PROJECT IS NOT THE RESPONSIBILITY OF, AND MAY BE CONTRARY TO THE LAW.

SAM'S MART
US HY 74 & TECHNOLOGY BLVD
INDIAN TRAIL, NC 28079
JOB NUMBER: 07-16-80004

ISSUE BLOCK

STORE NO.:	
DOCUMENT DATE:	05-31-17
CHECKED BY:	BKH
DRAWN BY:	JMA
PROTO CYCLE	MAY-2017

NORTH CAROLINA PROFESSIONAL ENGINEER SEAL 030048 BRIAN K. HARRISON

HARRISON FRENCH AND ASSOCIATES, PLLC P-0402

JUN 01 2017

DISPENSER AND SUMP DETAILS

SHEET: FS8

Order Plans @ WWW.LDILine.com

May/31/2017-11:03am - User: jim
J:\07\07-16-80004 Sams Mart - Indian Trail, NC\Fuel\Fuel Dwgs\ FS8 DISPENSER AND SUMP DETAILS.dwg