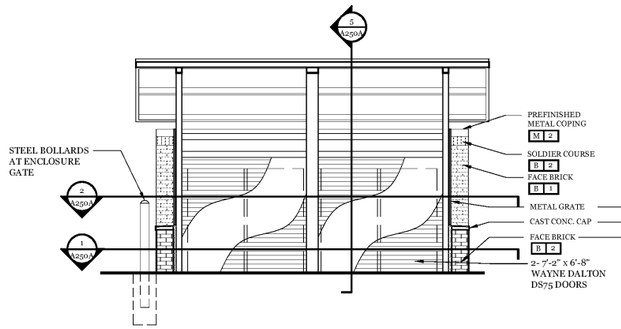

10 Dumpster/Vacuum Enclosure Elevation
1/4" = 1'-0"

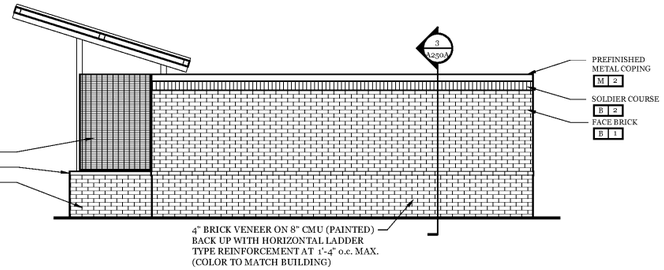

9 Dumpster/Vacuum Enclosure Elevation
1/4" = 1'-0"

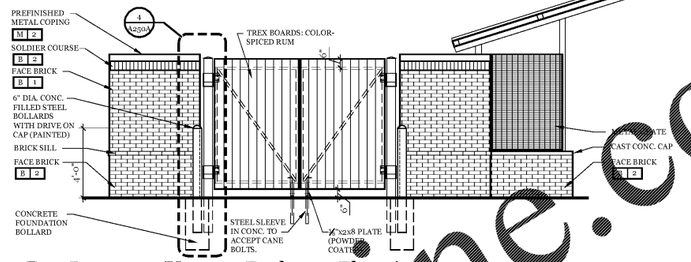

8 Dumpster/Vacuum Enclosure Elevation
1/4" = 1'-0"

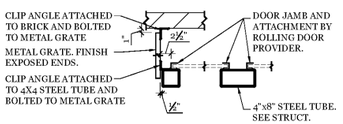

Rolling Door Jamb
3/4" = 1'-0"

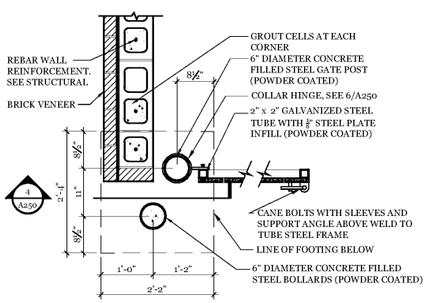

7 Enclosure Wall Plan Detail
3/4" = 1'-0"

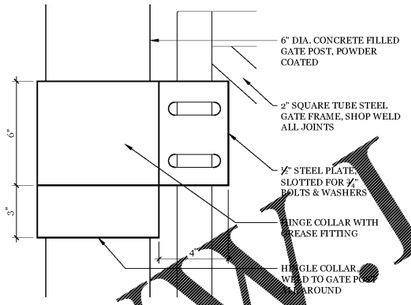

6 Hinge Detail Elevation
3" = 1'-0"

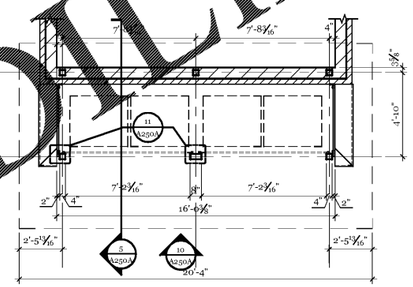

2 Vending Enclosure - Partial Plan
1/4" = 1'-0"

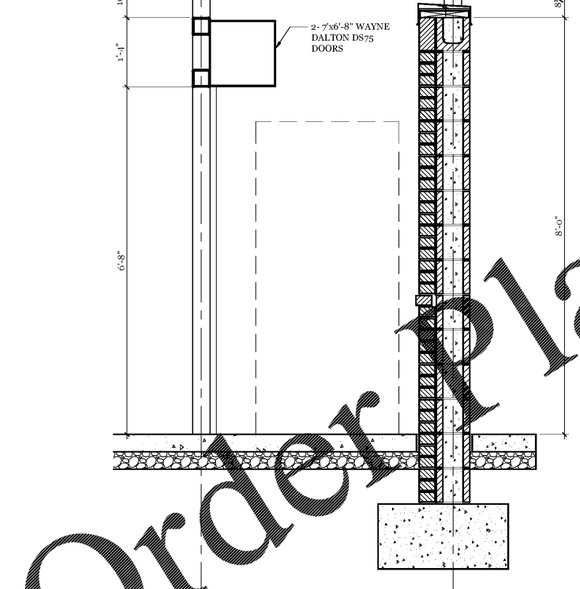

5 WALL SECTION AT VENDING
3/4" = 1'-0"

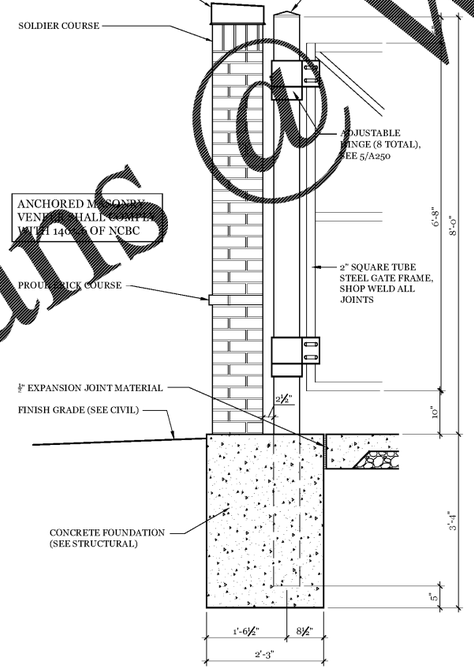

4 WALL SECTION AT GATE
3/4" = 1'-0"

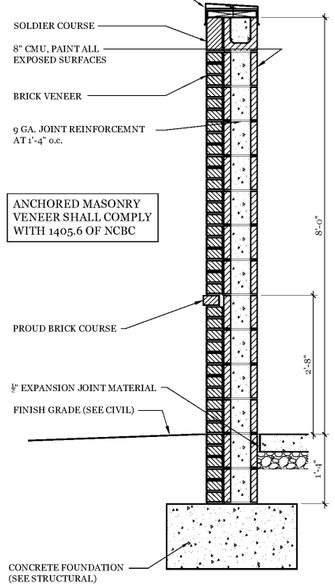

3 WALL SECTION
3/4" = 1'-0"

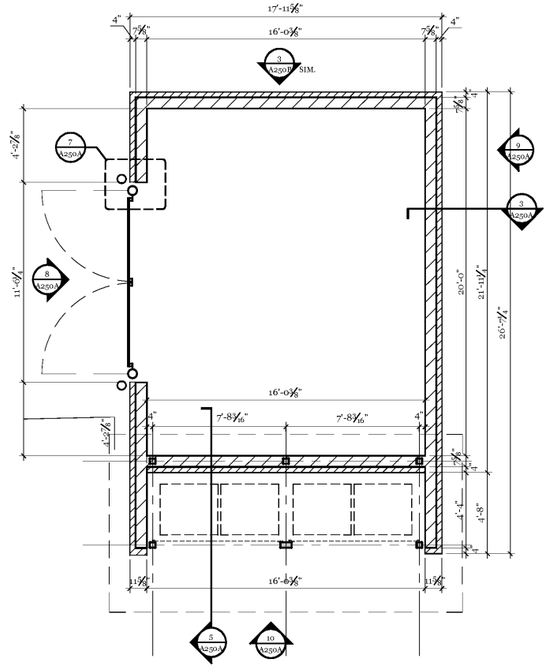

1 Dumpster Enclosure Plan
1/4" = 1'-0"

Order Plans @ WWW.LDLine.com

Project
Sam's Xpress Car Wash
4965 University Parkway
Winston-Salem, NC 27106

Owner
Sam's Mart
7933 Council Place
Suite 100
Matthews, NC 28105

124 Floyd Smith Dr
Suite 375
Charlotte, NC 28262
Tel - 704 - 688-7500

2000 Sam Rittenberg Blvd.
Suite 116
Charleston, SC 29407
Tel - 843 - 531-6848

www.R4architecture.com

Revision	Date

Drawn By	TRB
Checked By	MJR
Issue Date	06.15.17
Project No	170382

Sheet Title
VACUUM/VENDING ENCLOSURE - PLAN, ELEVATIONS & SECTIONS

Sheet Number
A250A