DOOR SCHEDULE

NO.	ELEV.	SIZE	MAT'L	RATING	FRAME	ELEV.	JAMB	HEAD	LOCKS	COMMENTS
100	EXISTING	EXISTING	EXISTING	EXISTING	EXISTING					EGRESS DOOR
102	B	3'-0" x 7'-0"	HOLLOW METAL	N/A	HOLLOW METAL-PTD	F2				EGRESS DOOR/ PANIC HARDWARE/ SELF CLOSER
102A	A	3'-0" x 7'-0"	STAINED SOLID CORE WOOD	N/A	HOLLOW METAL-PTD	F1				
103	EXISTING	EXISTING	EXISTING	EXISTING	EXISTING	EXISTING				EGRESS DOOR/ PANIC HARDWARE/ SELF CLOSER
104	C	3'-0" x 7'-0"	STAINED SOLID CORE WOOD	N/A	HOLLOW METAL-PTD	F1			PRIVACY LOCK	
105	C	3'-0" x 7'-0"	STAINED SOLID CORE WOOD	N/A	HOLLOW METAL-PTD	F1			PRIVACY LOCK	
106	C	3'-0" x 7'-0"	STAINED SOLID CORE WOOD	N/A	HOLLOW METAL-PTD	F1				

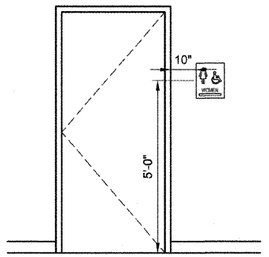

SIGN CHARACTERS & BACKGROUND SHALL BE EGGSHELL, MATTE, OR OTHER NON-GLARE FINISH.

PROVIDE WHITE LETTERS & CHARACTERS ON BROWN BACKGROUND FOR CONTRAST AS REQ'D BY ADA.

LETTERS & NUMBERS SHALL BE 1" HIGH UPPER CASE SANS SERIF OR SIMPLE SERIF FONT, RAISED 1/32" & SHALL BE ACCOMPANIED BY GRADE 2 BRAILLE.

STANDARD DIM. FOR LITERARY BRAILLE: DOT DIM.: 0.059 INCH INTER-DOT SPACING: 0.090 INCH HORIZONTAL SEPARATION BETWEEN CELLS: 0.241 INCH VERTICAL SEPARATION BETWEEN CELLS: 0.395 INCH

NOTES:

1. PROVIDE (1) SIGN AT EACH TOILET ROOM

2. ATTACH SIGN USING (4) FOUR BRASS HEAD WOOD SCREWS, TWO TOP & BOTTOM, & ADHESIVE. SIGN SHALL BE LOCATED ON STRIKE SIDE OF DOOR, MOUNTED SO CENTERLINE IS 60" A.F.F.

1 AI-03 SIGNAGE MOUNTING HEIGHTS

SCALE: 1/2" = 1'-0"

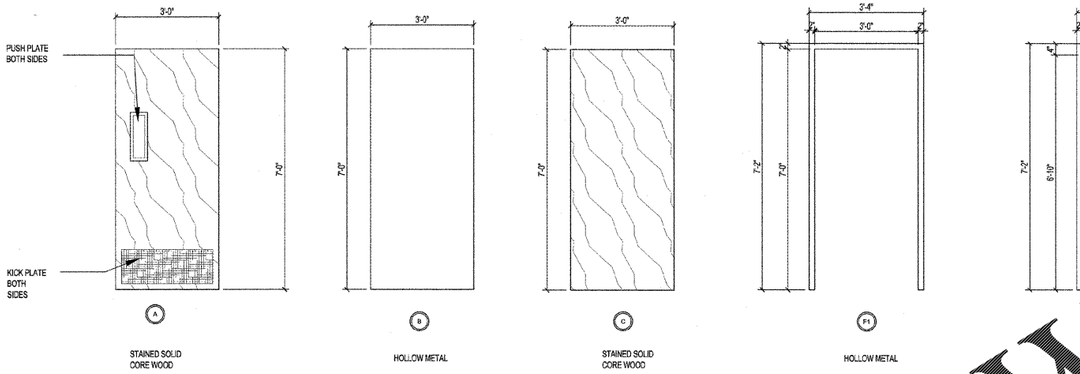

DOOR & FRAME ELEVATIONS

AI-03 SCALE: 1/2" = 1'-0"

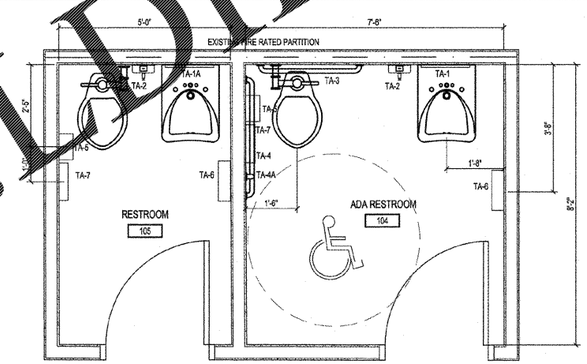

2 AI-03 ENLARGED TOILET

SCALE: 1/2" = 1'-0"

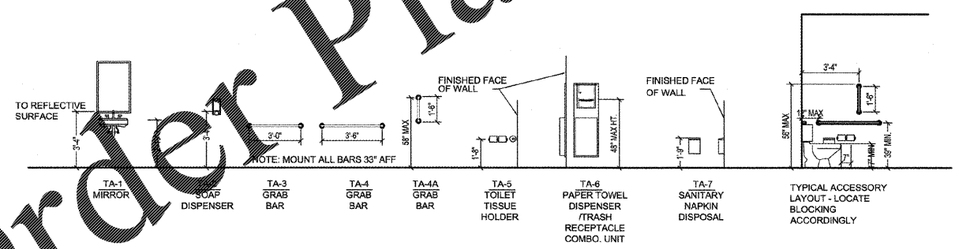

NOTE: MOUNT ALL BARS 33" AFF

4 AI-03 TYPICAL MOUNTING HEIGHTS

SCALE: 1/2" = 1'-0"

TOILET ACCESSORIES SCHEDULE

SYMBOL	DESCRIPTION	MTG. HEIGHT	BRADLEY #
TA-1	MIRROR 24 x 36 TILTED	40" TO BOTTOM	
TA-1A	DECORATIVE MIRROR 24 x 36	40" TO BOTTOM	PROVIDED BY OWNER
TA-2	SOAP DISPENSER,LIQUID	44" TO CENTER	6542
TA-3	GRAB BARS 36"	33" TO 36" TO CENTER	8120-00136
TA-4	GRAB BARS 42"	33" TO 36" TO CENTER	8120-00142
TA-4A	VERTICAL GRAB BARS 18"		8120-00118
TA-5	TOILET TISSUE DISPENSER, SURFACE MOUNTED, DOUBLE ROLL	20" TO CENTER	5224
TA-6	PAPER TOWEL DISPENSER & WASTE RECEPTACLE	48" TO DISPENSER	2291
TA-7	SURFACE MOUNTED SANITARY NAPKIN DISPOSAL	34" TO CENTER	4781-15

NOTES:

1. ALL FIXTURES, ACCESSORIES, MOUNTING HEIGHTS, AND LOCATIONS ARE TO BE IN COMPLIANCE WITH ALL LOCAL, STATE, AND FEDERAL CODES AND REGULATIONS.

2. ALL TOILET ACCESSORIES TO BE STAINLESS STEEL WITH #4 SATIN FINISH.

Order Plans @ WWW.IDII.me.com

corporate
INTERIORS + SPACE PLANNING
1116 9TH ST. AUGUSTA, GA. 30901
706.724.4800 PH 706.724.4800 FAX
L-ARCH
LIVING ARCHITECTURE
706.288.8273
STATE OF GEORGIA
LILIANA R. TOBON
CERTIFICATE NO. RA024519
REGISTERED ARCHITECT
9.27.17

ROOTED COFFEE HOUSE
3116 WILLIAM FEW PARKWAY
EVANS, GEORGIA

Date: 5/25/17

ApprovED by:

2003, Corporate Stu:Dio Inc., These Drawings are protected by the copyright laws of the United States. These Drawings or any part thereof may not be used for any purpose or reproduced in any form or by any means without the written consent of Corporate Stu:Dio.

Print Record
9-25-17

Revisions

Sheet Title
SCHEDULES/ ENLARGED RESTROOM

Sheet No.
AI-03

Scale: