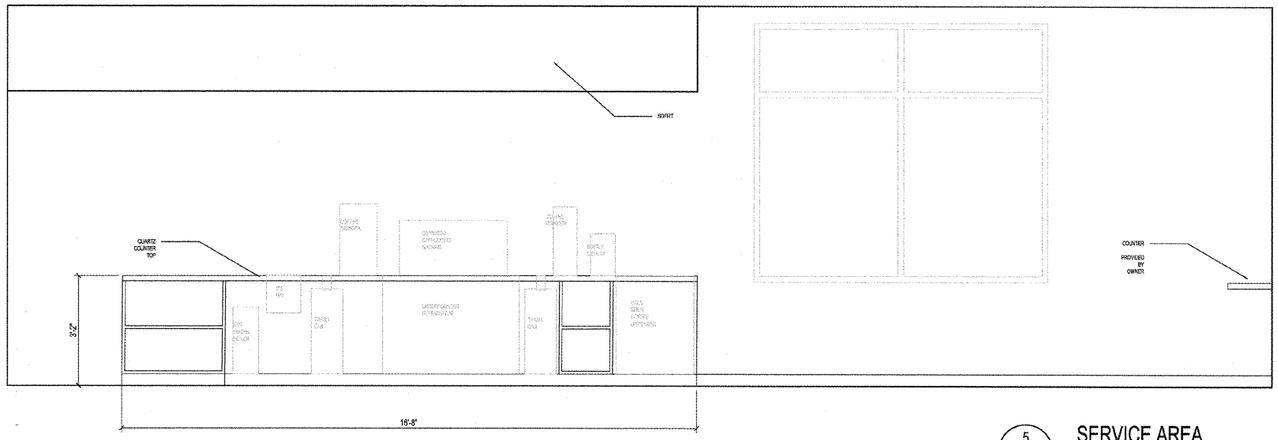

5 AI-07 **SERVICE AREA**
SCALE: 1/2" = 1'-0"

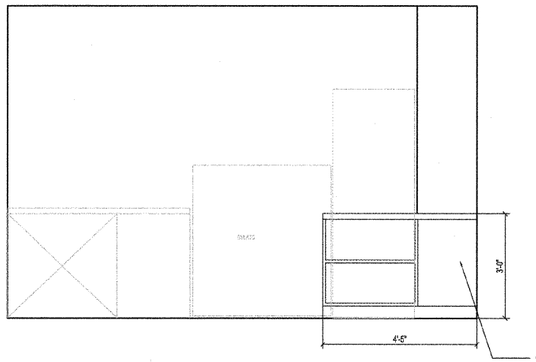

6 AI-07 **SERVICE AREA**
SCALE: 1/2" = 1'-0"

7 AI-07 **SERVICE AREA**
SCALE: 1/2" = 1'-0"

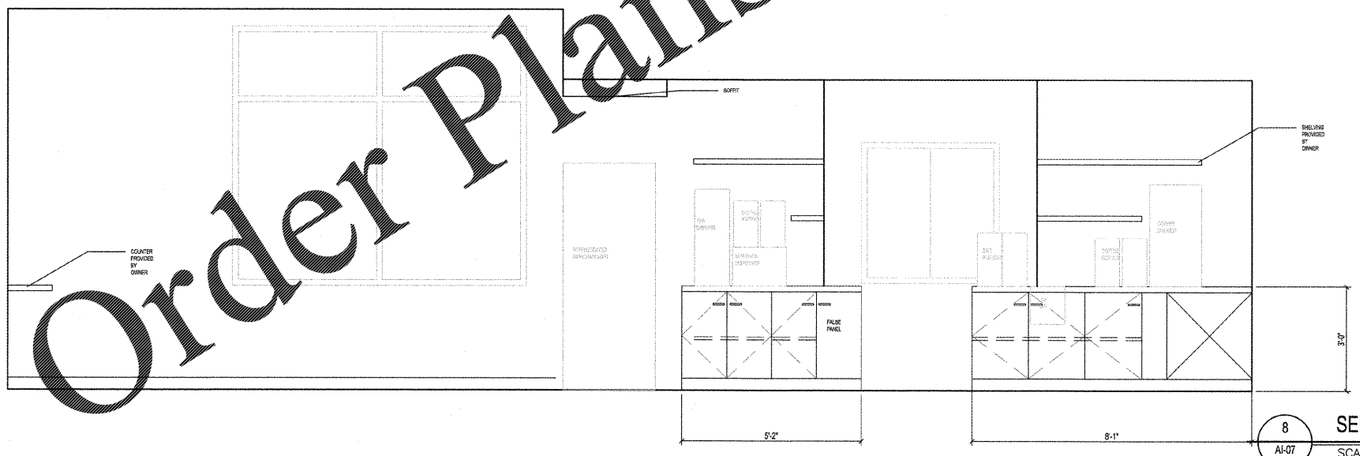

8 AI-07 **SERVICE AREA**
SCALE: 1/2" = 1'-0"

Order Plans @ WWW.LDILine.com

corporate ideas
INTERIOR SPACE PLANNING
3116 WILLIAM FEW PKWY AUGUSTA, GA 30909
706.364.4800 TEL 706.364.4900 FAX

L-ARCH
LIVING ARCHITECTURE
706.288.8273

STATE OF GEORGIA
LILIANA R. TOBON
CERTIFICATE NO. RA026618
REGISTERED ARCHITECT
9.27.17

ROOTED
COFFEE HOUSE
3116 WILLIAM FEW PARKWAY
EVANS, GEORGIA

Date: 9/25/17
ApproveD by:

2000, Concordia Studio, Inc., These Drawings are protected by the copyright laws of the United States. These Drawings or any part thereof may not be used for any purpose or reproduced in any form or by any means without the written consent of Corporate Studio.

Print Record
9-25-17

Revisions

Sheet Title
INTERIOR ELEVATIONS

Sheet No.
AI-07

Scale: