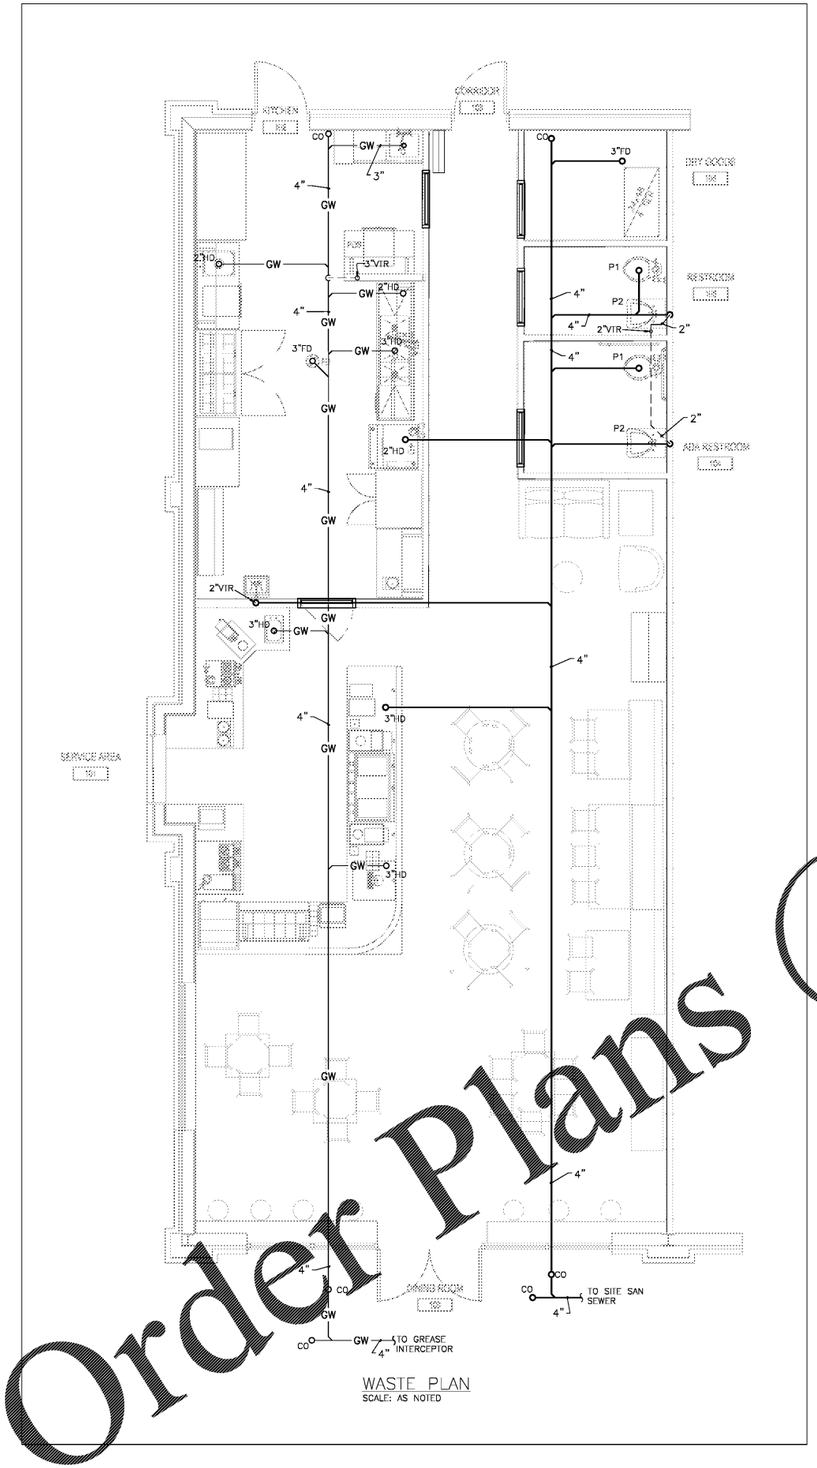

WASTE PLAN
SCALE: AS NOTED

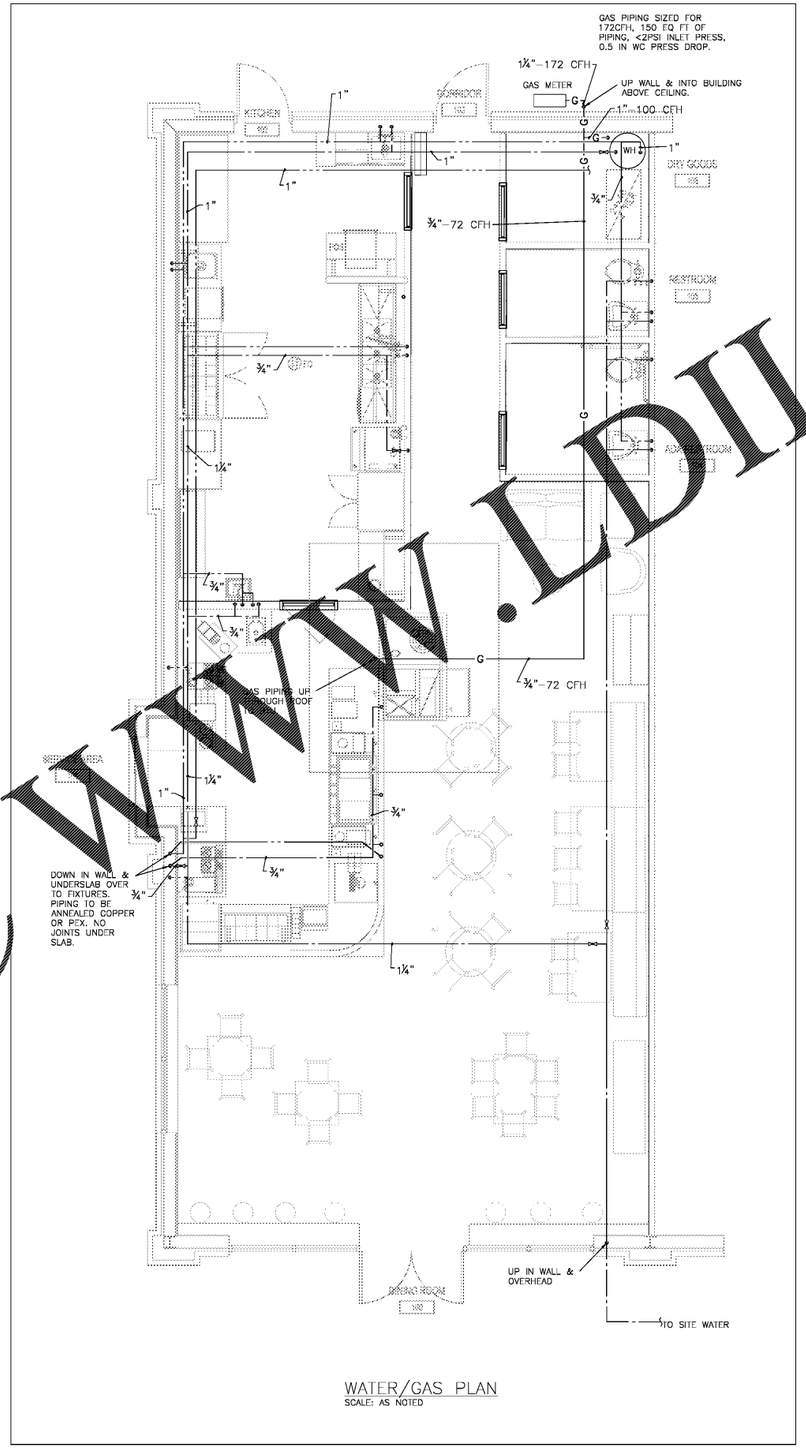

WATER/GAS PLAN
SCALE: AS NOTED

corporate studio
INTERIOR SPACE PLANNING
1 [illegible]TH ST., AUGUSTA, [illegible] 30901
706.[illegible].4800 TEL 706.72[illegible]800 FAX

L-ARCH
LIVING ARCHITECTURE
706.288.8273

ROOTED
COFFEE HOUSE

3116 WILLIAM FEW PARKWAY
EVANS, GEORGIA

Date: 7/19/16

Approved by:

2003, Corporate StuDio Inc. These Drawings are protected by the copyright laws of the United States. These Drawings or any part thereof may not be used for any purpose or reproduced in any form or by any means without the written consent of Corporate StuDio.

Print Record
7-21-16 REVIEW

Revisions

Sheet Title
PLUMBING PLANS

Sheet No.
P-1

Scale:
¼"=1'-0"

GEORGIA REGISTERED No. 016735 PROFESSIONAL ENGINEER JOE C. GREEN, III
9/22/17

Order Plans @ WWW.LDILine.com

9/22/2017 3:36:43 PM