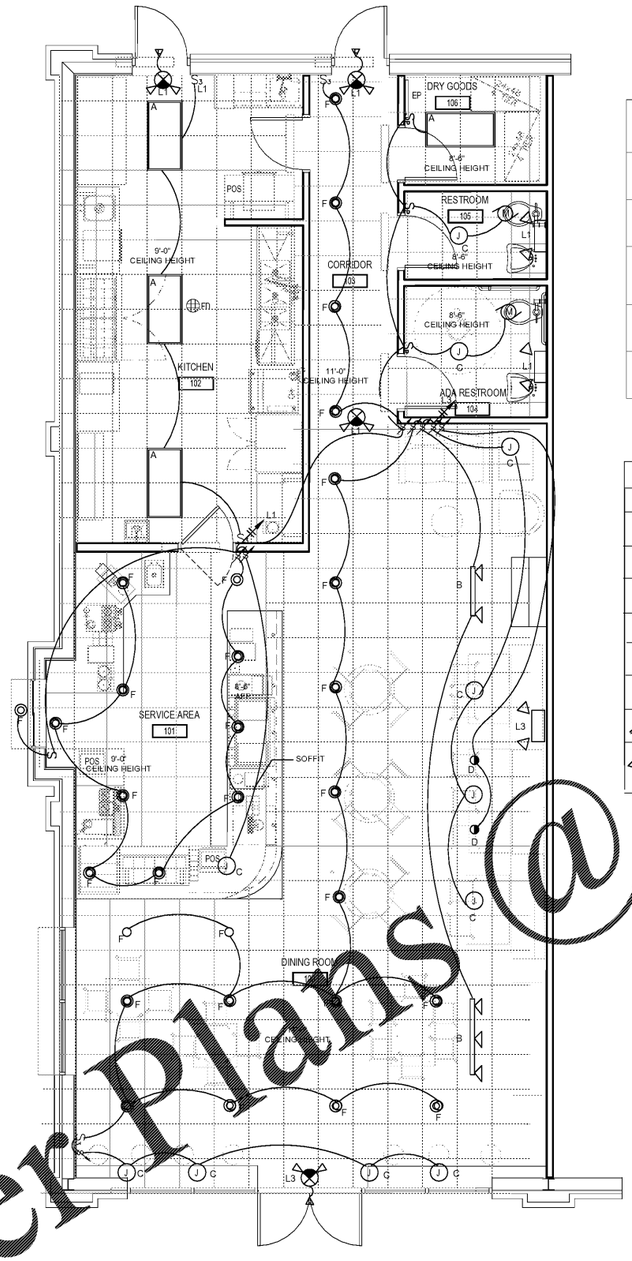

1 E-1 ELECTRICAL NEW WORK LIGHTING PLAN
SCALE: 1/4" = 1' - 0"

LIGHTING LEGEND

	NEW 2 x 4 LED LIGHTING FIXTURE
	NEW DIMMABLE 3,000 KELVIN LED DOWN LIGHTS
J	JUNCTION BOX FOR NEW PENDANT LIGHTING FIXTURE
	NEW 3,000 KELVIN LED WALL WASHER
	NEW LED TRACK LIGHTING

LIGHTING SCHEDULE

SYM	DESCRIPTION	MANUFACTURER
A	2X4 LED TROFFER FIXTURE,6000 LUMENS, 40 WATTS, FLUSH STEEL HOUSING, 3500 K MVOLT DIMMABLE DRIVER W/ CURVED LINER PRISM DIFFUSER	LITHONIA MODEL 2BTL 4 LD ADP MVOLT EZ1 LP835, OR EQUAL
B	LED TRACK LIGHTING WITH 8' OF MATTE WHITE TRACK, WITH 6 LED FIXTURES, 300 LUMENS, 4.5 WATTS, 2700 K MATTE WHITE FIXTURE, 120 VOLT	LITHONIA MODEL LTHFLT MR16GU10LED 27K MW, W/ LTS8 MW TRACK OR EQUAL
C	LED PENDANT, NOT TO EXCEED 40 WATTS, 3000 K DIMMABLE. MOUNT TO CEILING OR STRUCTURE IN AREA.	TO BE SELECTED BY OWNER/INTERIOR DESIGNER
D	6" OPEN CAN WALL WASH, LED,120 VOLT, LAMP RATED 3000 K COLOR,1500 LUMENS CLEAR TRIM, WIDE DISTRIBUTION, SEMI-SPECULAR FINISH W/ 0-10 VOLT DRIVER	LITHONIA LDN6 30/15 LW6 AR LSS 120 EZ1 OR EQUAL
F	6" OPEN CAN DOWNLIGHT, LED,120 VOLT, LAMP RATED 3000 K COLOR,1500 LUMENS CLEAR TRIM, WIDE DISTRIBUTION, SEMI-SPECULAR FINISH W/ 0-10 VOLT DRIVER	LITHONIA LDN6 30/15 LO6 AR LSS 120 EZ1 OR EQUAL
G	NOT USED	
	EMERGENCY EGRESS/EXIT COMBO LIGHT RATED 120V, FINISH TBD BY ARCH, SEALED NI-CAD BATTERY W/ SOLID STATE ELECTRONICS DUAL LED LAMPS, RATE FOR REMOTE MOUNTED EGRESS HEAD WHERE SHOWN	LITHONIA LHQM LED. MUST BE APPROVED BY OWNER/ARCHITECH
	EMERGENCY EXIT LIGHT RATED 120V, FINISH TBD BY ARCH, SEALED NI-CAD CALCIUM BATTERY W/ SOLID STATE ELECTRONICS DUAL LED LAMPS IN OPEN AREAS, RATE FOR REMOTE MOUNTED EGRESS HEAD WHERE SHOWN.	LITHONIA QUANTUM SERIES ELM2 LED. MUST BE APPROVED BY OWNER

8' 0' 8' 16' 24' 32'
GRAPHIC SCALE IN FEET

GEORGIA REGISTERED No. 23002 PROFESSIONAL ENGINEER 9-15-17

Order Plans@WWW.LDILine.com

corporate studio
INTERIOR SPACE PLANNING
#20 10TH ST AUGUSTA GA 30901
706.724.4800 TEL 706.724.4800 FAX
L-ARCH
LIVING ARCHITECTURE
706.288.8273

ROOTED
COFFEE HOUSE
3116 WILLIAM FEW PARKWAY
EVANS, GEORGIA
Date: 7/19/16
ApproveD by:

2093, Corporate StuDio Inc., These Drawings are protected by the copyright laws of the United States. These Drawings or any part thereof may not be usED for any purpose or reproDuceD in any form or by any means without the written consent of Corporate StuDio.

Print Record
7-21-16 REVIEW

Revisions

Sheet Title
LIGHTING PLAN

Sheet No.
E-1

Scale: