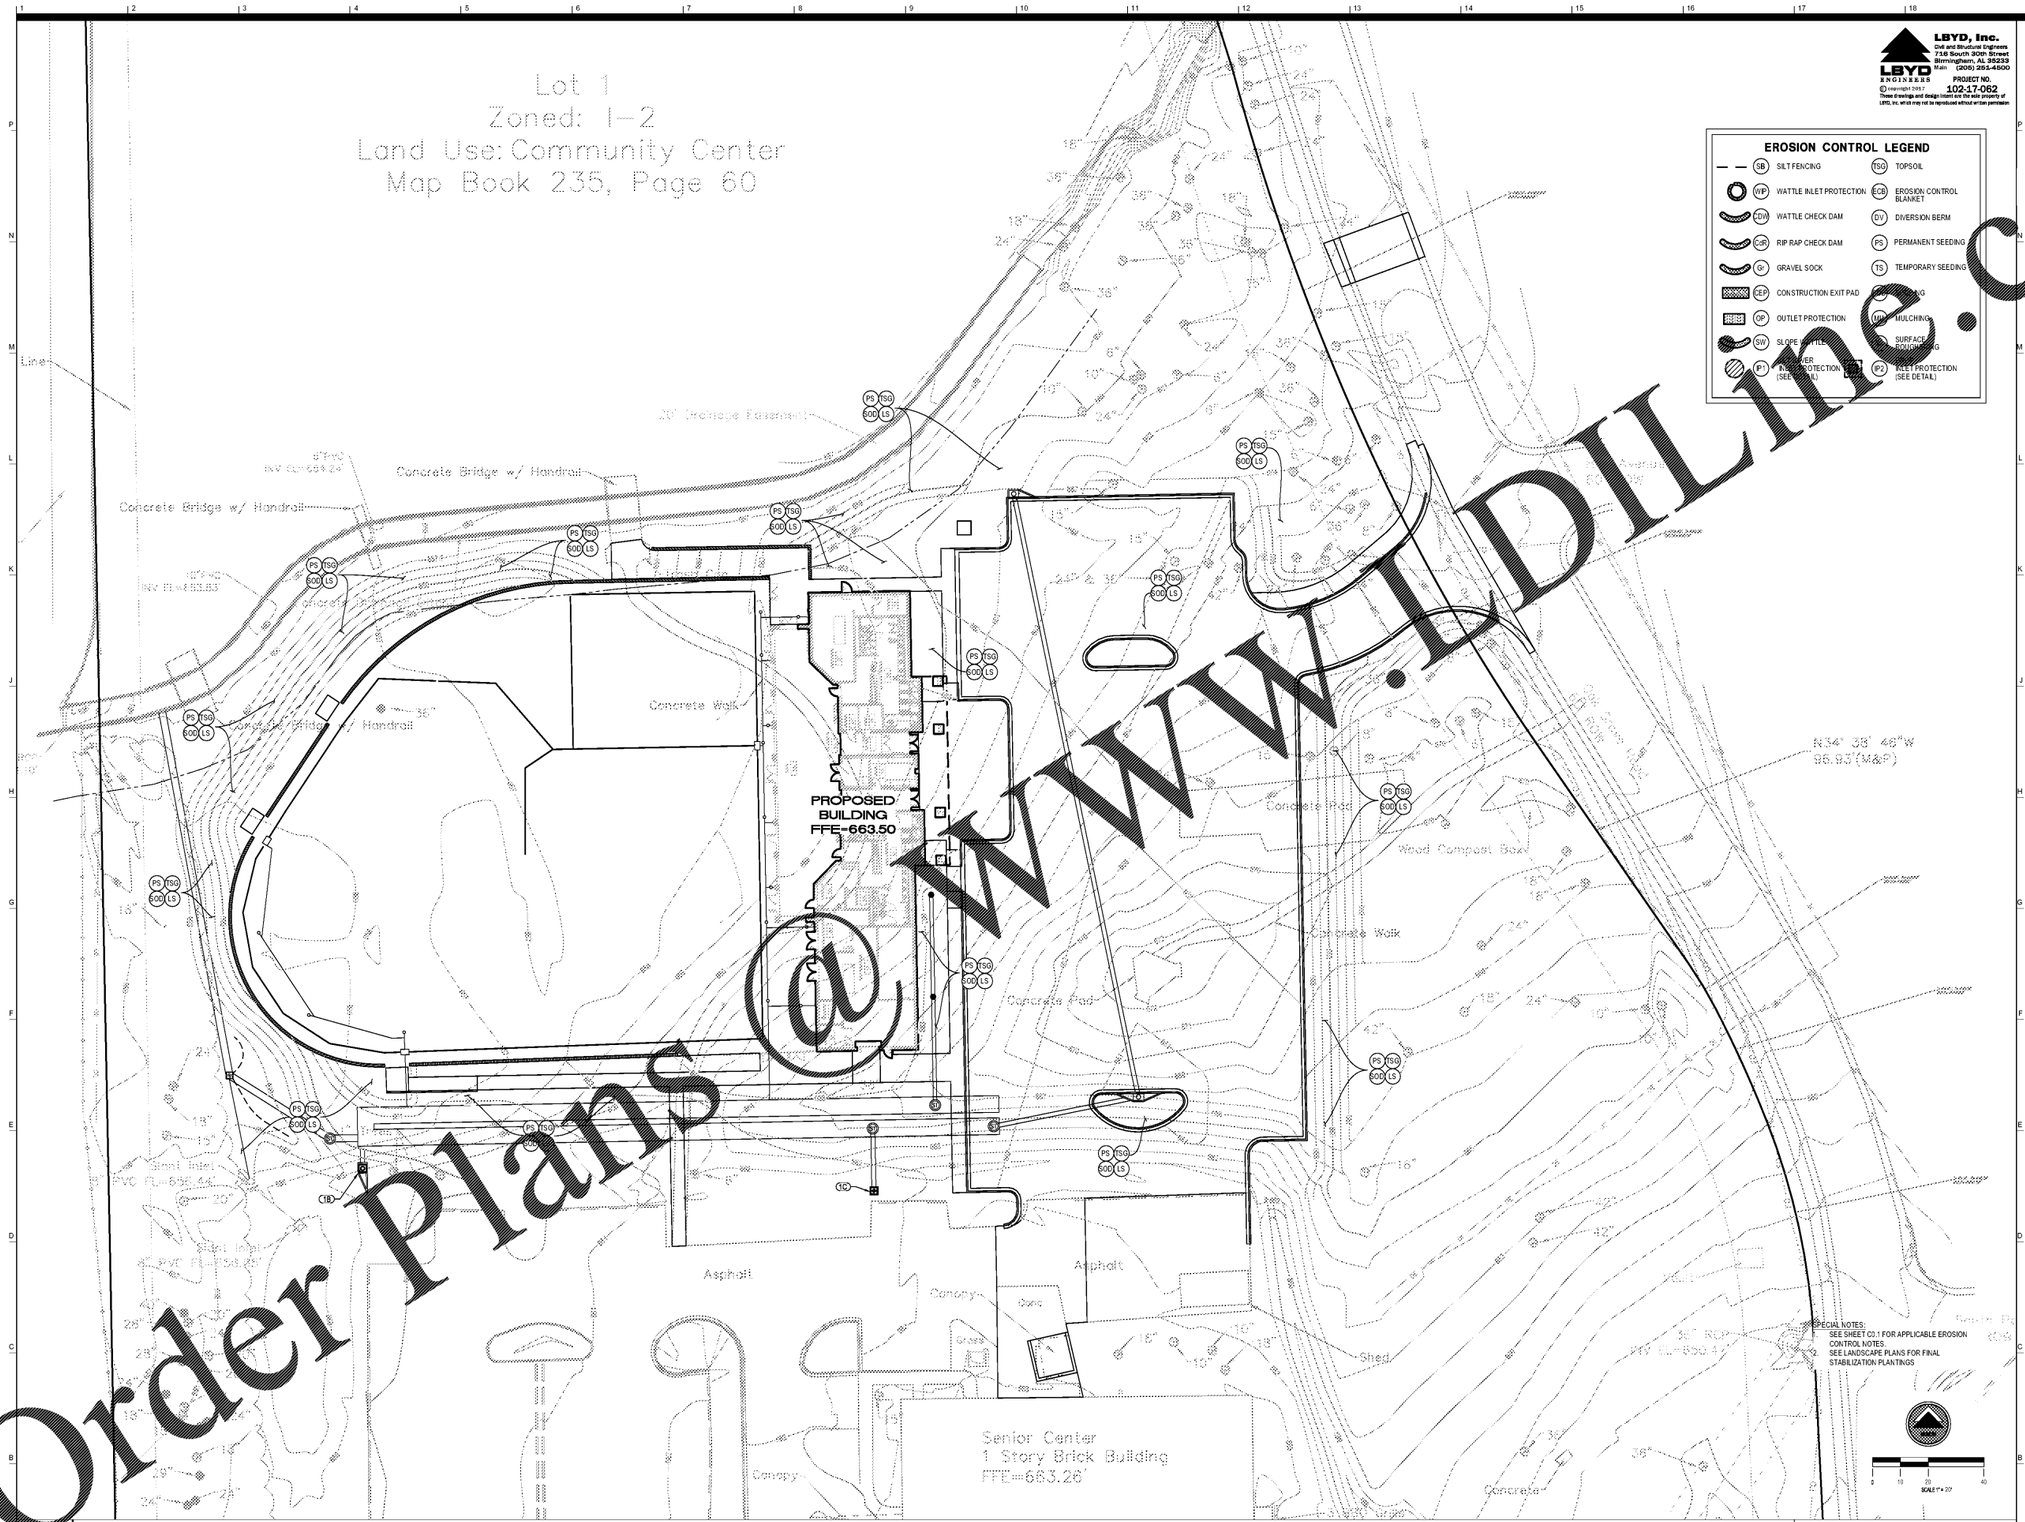

Order Plans @ WWW.DILine.COM

LBYD, Inc.
Civil and Structural Engineers
716 South 30th Street
Birmingham, AL 35233
Main (205) 251-4500
LBYD ENGINEERS

PROJECT NO.
102-17-062

© Copyright 2017
These drawings and design intent are the sole property of LBYD, Inc. which may not be reproduced without written permission.

ALABAMA LICENSED No. 30400 PROFESSIONAL ENGINEER 2017

HOMEWOOD PATRIOT PARK POOL

HOMEWOOD PARKS & RECREATION

HOMEWOOD PARKS AND RECREATION;
HOMEWOOD, AL

DAVIS ARCHITECTS

OWNER
HOMEWOOD PARKS AND RECREATION
1632 OXMOOR ROAD
HOMEWOOD, AL 35209
205-322-5704
ATTN: BERKLEY SQUIRES

ARCHITECT
DAVIS ARCHITECTS, INC.
120 22RD STREET SOUTH
BIRMINGHAM, AL 35233
205-322-7482
ATTN: JIM HARTSELL

LANDSCAPE ARCHITECT
HNP
1914 28TH AVE S,
BIRMINGHAM, AL35209
205-324-4447
ATTN: TOMMY HOLCOMBE / ED NORTON

CONSTRUCTION MANAGER
BL HARBERT
820 SHADES CREEK PARKWAY, SUITE 3000
BIRMINGHAM, AL 35209
205.802.2800
ATTN: JOHN HANSON

STRUCTURAL ENGINEER
LBYD INC.
716 SOUTH 30TH STREET
BIRMINGHAM, AL 35233
205-251-4500
ATTN: WIN BISHOP / BRAD CHRISTOPHER

MECHANICAL ENGINEER
WHITAKER & RAWSON
3332 OLD MONTGOMERY HIGHWAY
SUITE 103
BIRMINGHAM, AL 35209
205-870-0801
ATTN: DAN WHITAKER, ERIK HARTWIG, AND MARK D'ANDREA

CIVIL ENGINEER
LBYD INC.
716 SOUTH 30TH STREET
BIRMINGHAM, AL 35233
205-251-4500
ATTN: CURTIS EATMAN AND BRIAN HATCHER

ELECTRICAL ENGINEER
FISHER ARNOLD
1507 ALEX DR.
SUITE 101
BIRMINGHAM, AL 35210
205-833-7033
ATTN: JOSEPH KIUMU AND NICHOLAS BROWN

PLUMBING / FIRE PROTECTION ENGINEER
EDMONDS ENGINEERING
2 RIVERCHASE OFFICE PLAZA
SUITE 206
BIRMINGHAM, AL 35244
205-988-2069
ATTN: CAROL JOHNSON

POOL CONSULTANT
COUNSILMAN HUNSAKE
10733 SUNSET OFFICE DRIVE
SUITE 400
ST. LOUIS, MO 63127
314-894-1245
ATTN: JEFF NODORFT

REV	DATE	DESCRIPTION

DATE: OCTOBER 06, 2017
PHASE: 100% CONSTRUCTION DOCUMENTS
ISSUED FOR:
ISSUED BY: DAVIS ARCHITECTS
PROJECT NO.: 3822

SHEET TITLE
EROSION CONTROL PLAN (FINAL PHASE)

DRAWING NO.
C3.2

A1 | EROSION CONTROL PLAN (FINAL PHASE)
1 / #0.01 | SCALE: 1" = 20'