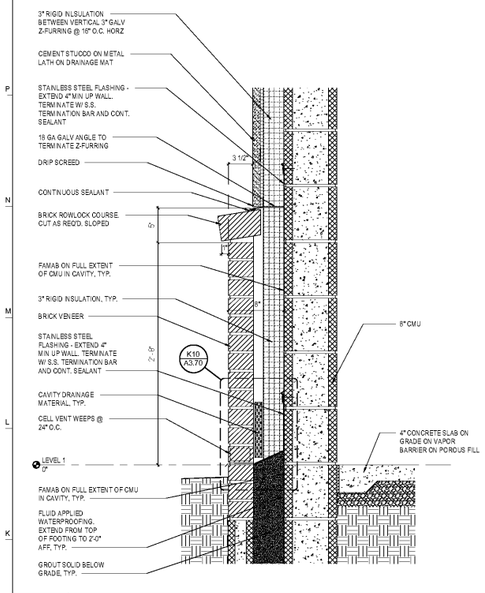

J1	TYPICAL WALL BASE DETAIL
A4 / A3.50	SCALE: 1 1/2" = 1'-0"

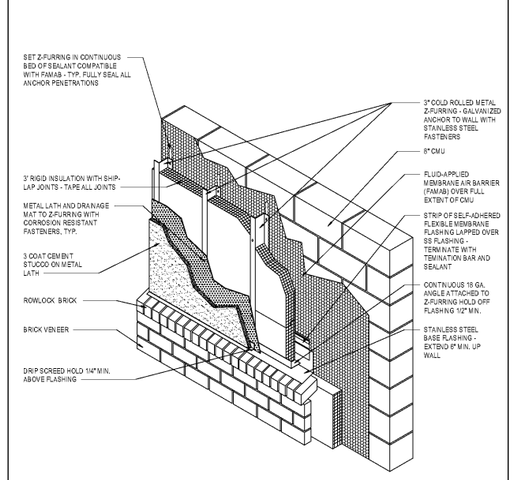

K6	3D WALL SECTION
/	SCALE: 3/4" = 1'-0"

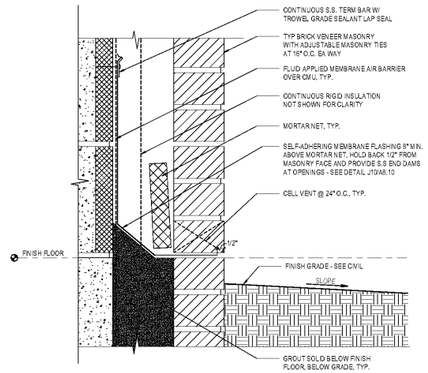

K10	TYPICAL THROUGH WALL FLASHING
A1 / A3.50	SCALE: 3" = 1'-0"

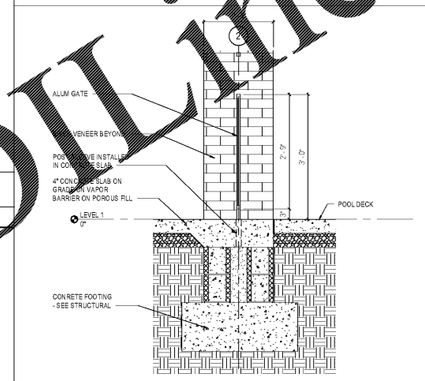

H15	SECTION @ POOL GATE
A15 / A3.70	SCALE: 3/4" = 1'-0"

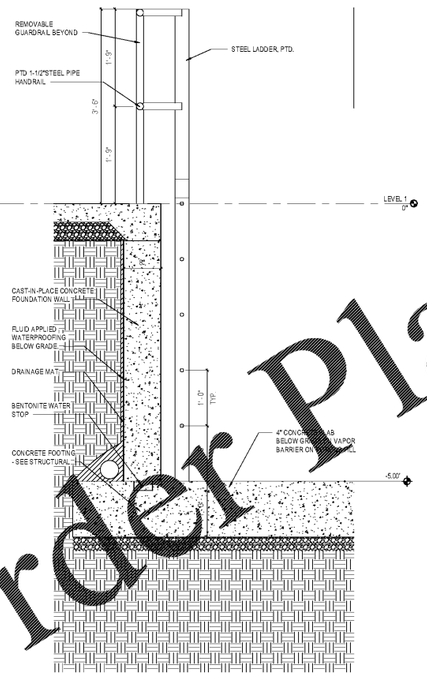

A1	FOOTING FOR SUBFLOOR
A1 / A2.01	SCALE: 1" = 1'-0"

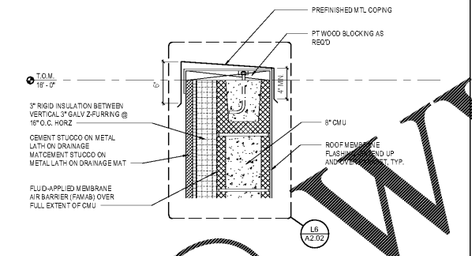

F6	TYPICAL STUCCO PARAPET DETAIL
A8 / A3.50	SCALE: 1 1/2" = 1'-0"

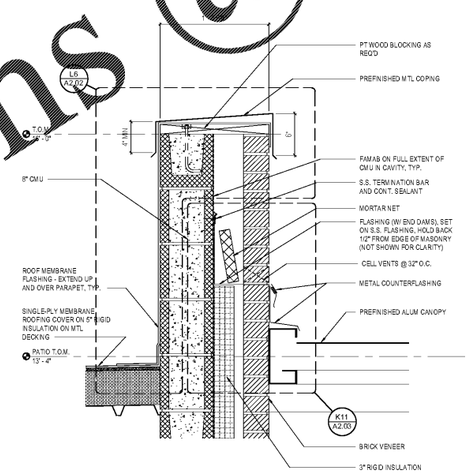

A6	SECTION DETAIL @ PARAPET AND CANOPY
A14 A3.50	SCALE: 1 1/2" = 1'-0"

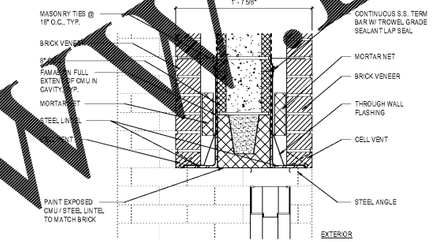

F10	DETAIL @ EXTERIOR DOOR
A11 A3.50	SCALE: 1 1/2" = 1'-0"

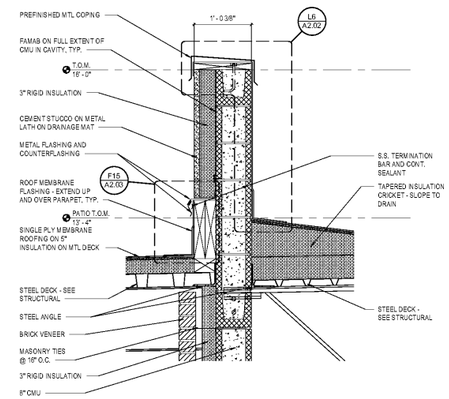

A10	SECTION @ ROOF PARAPET
A1 / A2.02	SCALE: 1" = 1'-0"

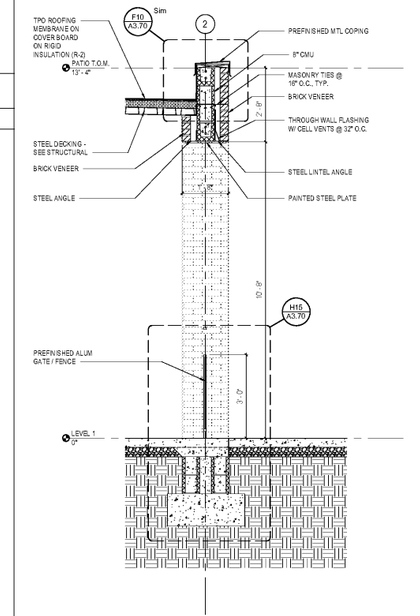

A15	GATE SECTION
A1 / A2.01	SCALE: 1/2" = 1'-0"

Order Plans @ WWW.LDLine.com

HOMEWOOD PATRIOT PARK POOL

HOMEWOOD PARKS AND RECREATION; HOMEWOOD, AL

DAVIS ARCHITECTS

OWNER
HOMEWOOD PARKS AND RECREATION
1632 OXMOOR ROAD
HOMEWOOD, AL 35209
205-322-6704
ATTN: BERKLEY SQUIRES

ARCHITECT
DAVIS ARCHITECTS, INC.
120 22RD STREET SOUTH
BIRMINGHAM, AL 35233
205-322-7462
ATTN: JIM HARTSELL

LANDSCAPE ARCHITECT
HNP
1914 28TH AVE S.
BIRMINGHAM, AL35209
205-324-4447
ATTN: TOMMY HOLCOMBE / ED NORTON

CONSTRUCTION MANAGER
BL HARBERT
820 SHADES CREEK PARKWAY, SUITE 3000
BIRMINGHAM, AL 35209
205.802.2900
ATTN: JOHN HANSON

STRUCTURAL ENGINEER
LBYD INC.
716 SOUTH 30TH STREET
BIRMINGHAM, AL 35233
205-251-4500
ATTN: WIN BISHOP / BRAD CHRISTOPHER

MECHANICAL ENGINEER
WHITAKER & RAWSON
3332 OLD MONTGOMERY HIGHWAY
SUITE 103
BIRMINGHAM, AL 35209
205-949-8128
ATTN: MARK D'ANDREA AND DAN WHITAKER

CIVIL ENGINEER
LBYD INC.
716 SOUTH 30TH STREET
BIRMINGHAM, AL 35233
205-251-4500
ATTN: CURTIS EATMAN AND BRIAN HATCHER

ELECTRICAL ENGINEER
FISHER ARNOLD
1507 ALEX DR.
SUITE 101
BIRMINGHAM, AL 35210
205-933-7033
ATTN: JOSEPH KIUMU AND NICHOLAS BROWN

PLUMBING / FIRE PROTECTION ENGINEER
WHITAKER & RAWSON
3332 OLD MONTGOMERY HIGHWAY
SUITE 103
BIRMINGHAM, AL 35209
205-949-5107
ATTN: ERIK HARTWIG

POOL CONSULTANT
COUNSILMAN HUNSAKE
10733 SUNSET OFFICE DRIVE
SUITE 400
ST. LOUIS, MO 63127
314-894-1245
ATTN: JEFF NODORFT

REV.	DATE	DESCRIPTION

DATE: OCTOBER 6, 2017

PHASE: 100% CONSTRUCTION SET

ISSUED FOR:

ISSUED BY: DAVIS ARCHITECTS — PROJECT NO: 3822

SHEET TITLE: SECTION DETAILS

DRAWING NO: A3.70