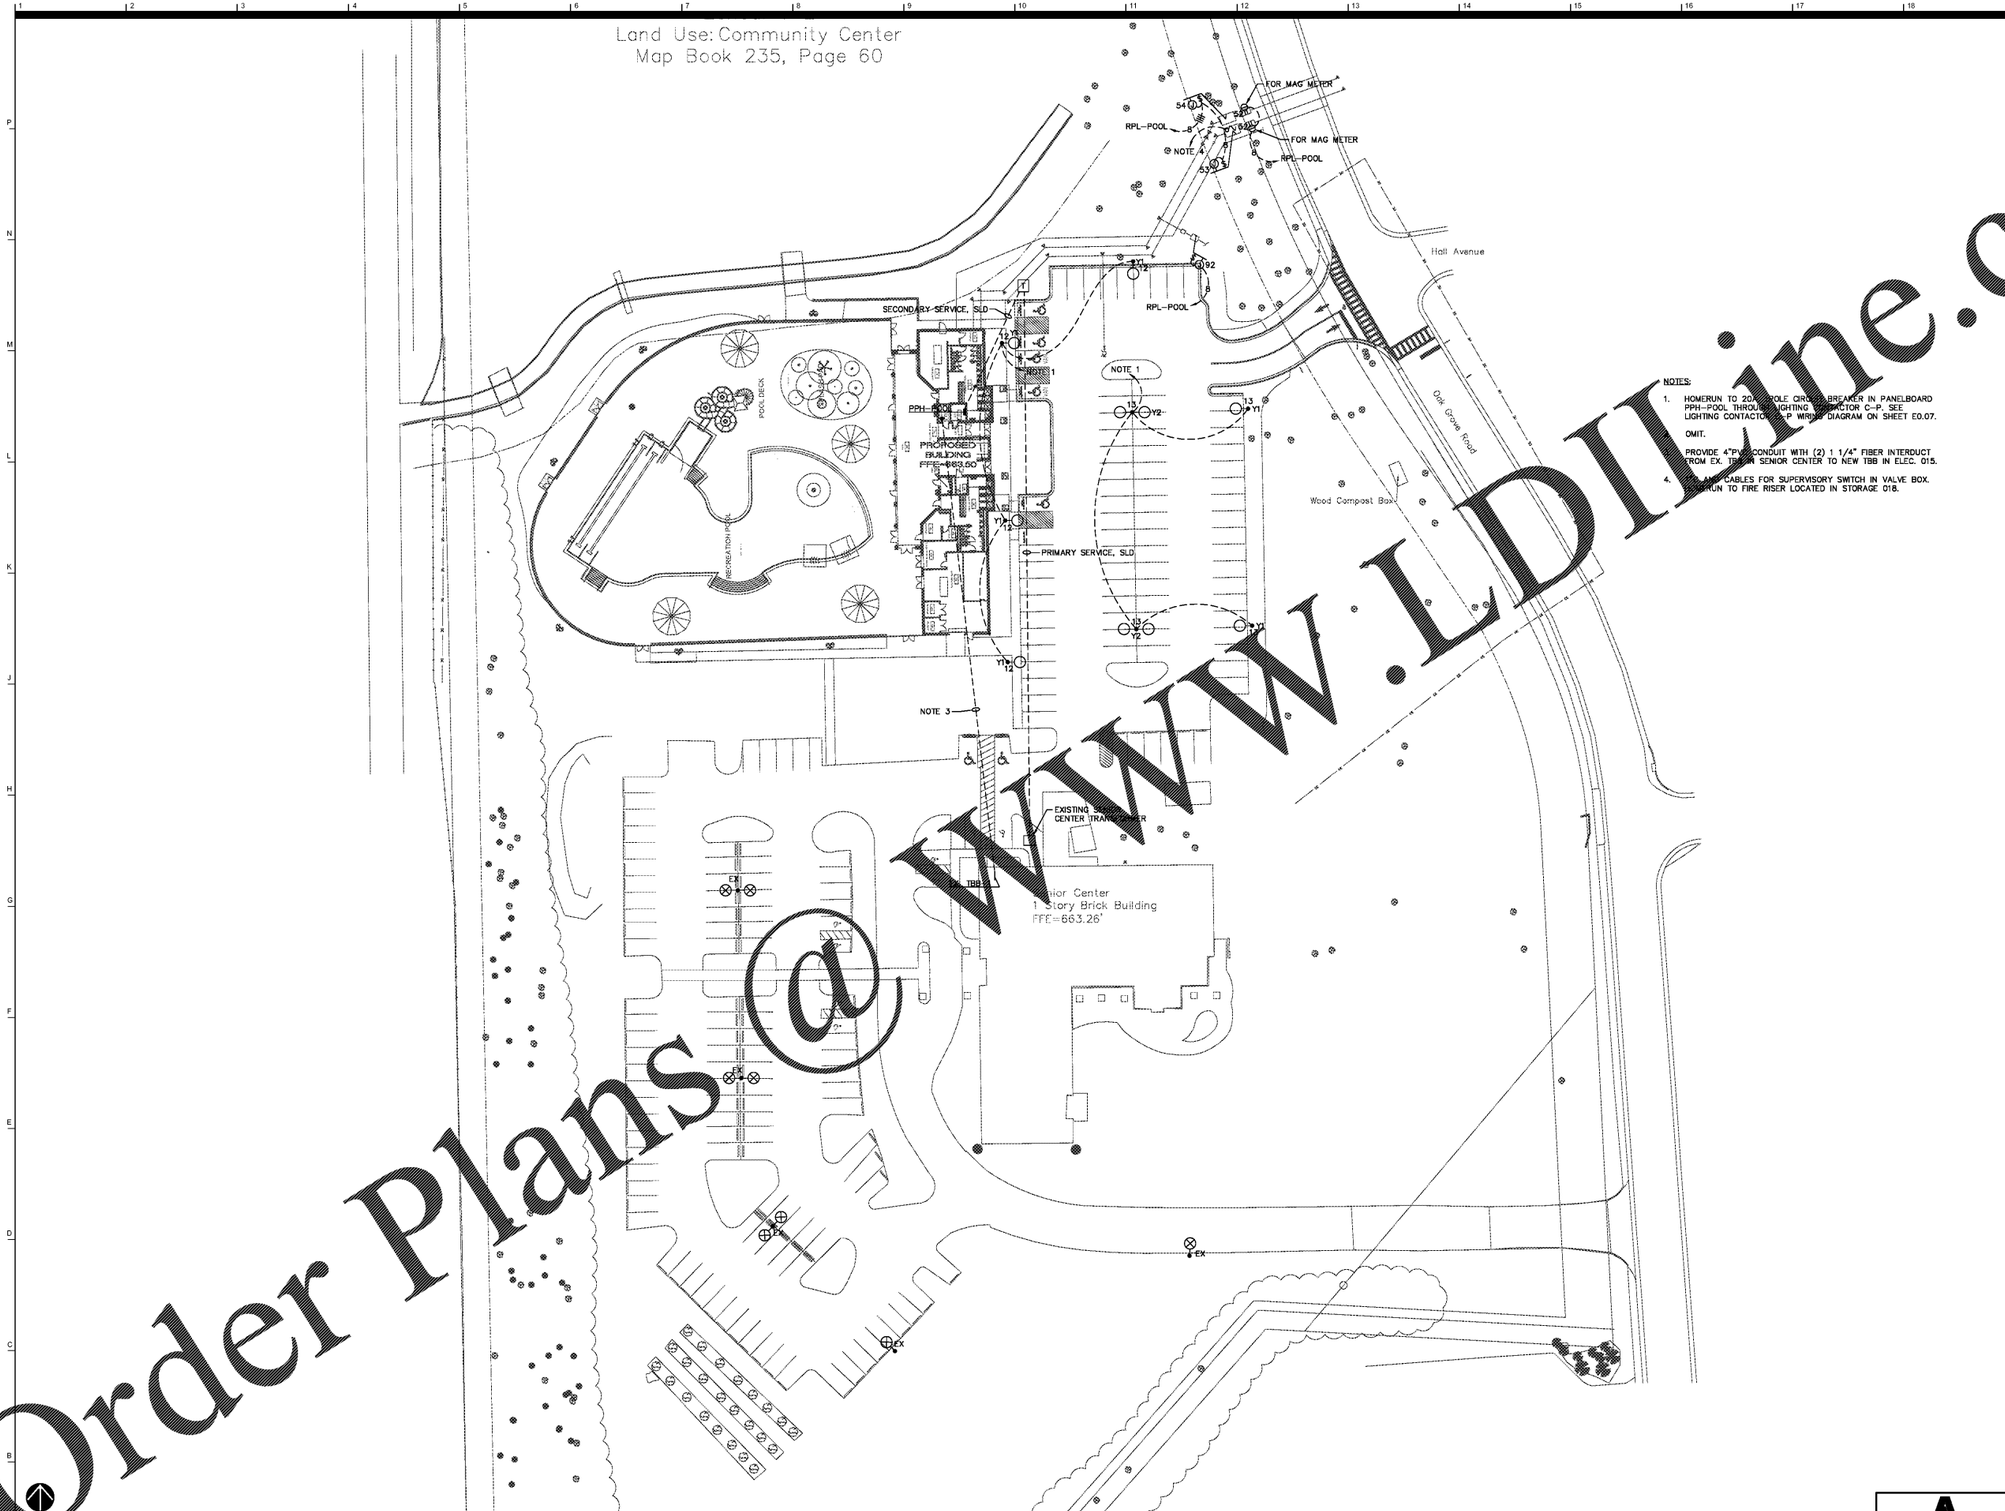

NOTES:

1. HOMERUN TO 20A, SPOLE CIRCUIT BREAKER IN PANELBOARD PPH-POOL THROUGH LIGHTING CONTACTOR C-P. SEE LIGHTING CONTACTOR C-P WIRING DIAGRAM ON SHEET E0.07.
2. OMIT.
3. PROVIDE 4"PVC CONDUIT WITH (2) 1 1/4" FIBER INTERDUCT FROM EX. TBB IN SENIOR CENTER TO NEW TBB IN ELEC. 015.
4. [illegible] AND CABLES FOR SUPERVISORY SWITCH IN VALVE BOX. HOMERUN TO FIRE RISER LOCATED IN STORAGE 018.

1 SITE PLAN - ELECTRICAL - BASE BID

SCALE: 1" = 30'-0"

FISHER ARNOLD ENGINEERING INTEGRATION
1507 Alex Drive, Suite 101 | Birmingham, AL 35210
205.833.7033 | Fax: 205.214.0180 | fisherarnold.com
PROJECT: J10495

HOMEWOOD PATRIOT PARK POOL

HOMEWOOD PARKS AND RECREATION; HOMEWOOD, AL

DAVIS ARCHITECTS

OWNER
HOMEWOOD PARKS AND RECREATION
1632 OXMOOR ROAD
HOMEWOOD, AL 35209
205-322-6704
ATTN: BERKLEY SQUIRES

ARCHITECT
DAVIS ARCHITECTS, INC.
120 23RD STREET SOUTH
BIRMINGHAM, AL 35233
205-322-7482
ATTN: JIM HARTSELL

LANDSCAPE ARCHITECT
HNP
1914 28TH AVE S,
BIRMINGHAM, AL35209
205-324-4447
ATTN: TOMMY HOLCOMBE / ED NORTON

CONSTRUCTION MANAGER
BL HARBERT
820 SHADES CREEK PARKWAY, SUITE 3000
BIRMINGHAM, AL 35209
205.802.2800
ATTN: JOHN HANSON

STRUCTURAL ENGINEER
LBYD INC.
716 SOUTH 30TH STREET
BIRMINGHAM, AL 35233
205-251-4500
ATTN: WIN BISHOP / BRAD CHRISTOPHER

MECHANICAL ENGINEER
WHITAKER & RAWSON
3332 OLD MONTGOMERY HIGHWAY
SUITE 103
BIRMINGHAM, AL 35209
205-870-0801
ATTN: DAN WHITAKER, ERIK HARTWIG, AND MARK D'ANDREA

CIVIL ENGINEER
LBYD INC.
716 SOUTH 30TH STREET
BIRMINGHAM, AL 35233
205-251-4500
ATTN: CURTIS EATMAN AND BRAIN HATCHER

ELECTRICAL ENGINEER
FISHER ARNOLD
1507 ALEX DR.
SUITE 101
BIRMINGHAM, AL 35210
205-833-7033
ATTN: JOSEPH KIUMU AND NICHOLAS BROWN

PLUMBING / FIRE PROTECTION ENGINEER
EDMONDS ENGINEERING
2 RIVERCHASE OFFICE PLAZA
SUITE 205
BIRMINGHAM, AL 35244
205-988-2069
ATTN: CAROL JOHNSON

POOL CONSULTANT
COUNSILMAN HUNSAKE
10733 SUNSET OFFICE DRIVE
SUITE 400
ST. LOUIS, MO 63127
314-894-1245
ATTN: JEFF NODORFT

REV	DATE	DESCRIPTION

DATE: OCTOBER 6, 2017

PHASE: 100% CONSTRUCTION DOCUMENTS

ISSUED FOR:

ISSUED BY: DAVIS ARCHITECTS

PROJECT NO.: 3822

SHEET TITLE: SITE PLAN - ELECTRICAL - BASE BID

DRAWING NO.: E1.01

Order Plans @ WWW.LDILine.com