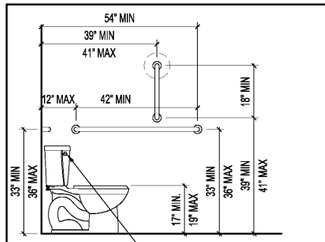

GRAB BAR/TOILET

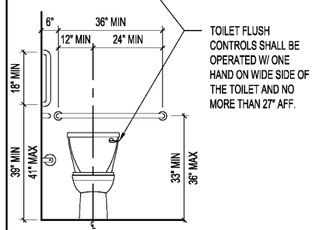

TOILET FLUSH CONTROLS SHALL BE OPERATED W/ ONE HAND ON WIDE SIDE OF THE TOILET AND NO MORE THAN 27" AFF.

GRAB BAR/TOILET

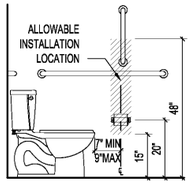

TOILET PAPER DISPENSER

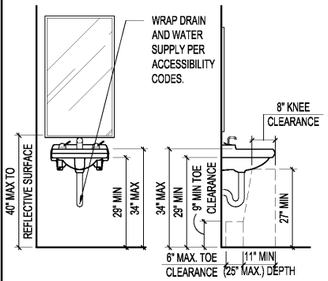

LAVATORY/MIRROR

LAVATORY CLEARANCES

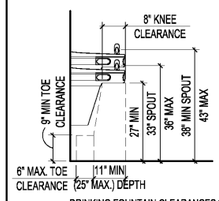

DRINKING FOUNTAIN CLEARANCES

4 RESTROOM DETAILS

SCALE 1"=1'-0"

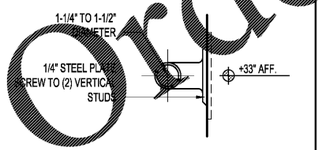

3 GRAB BAR SECTION

SCALE 3"=1'-0"

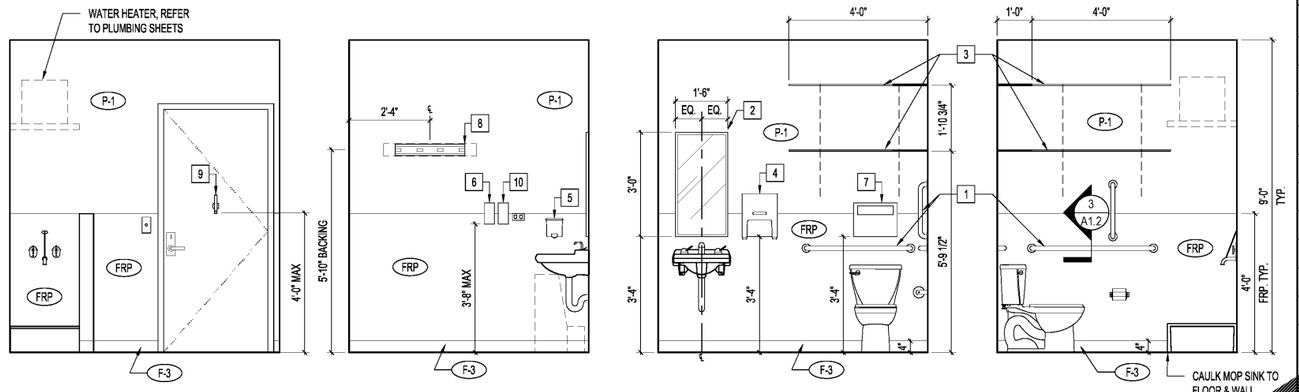

7 ELEVATIONS - RESTROOM

SCALE 1/2"=1'-0"

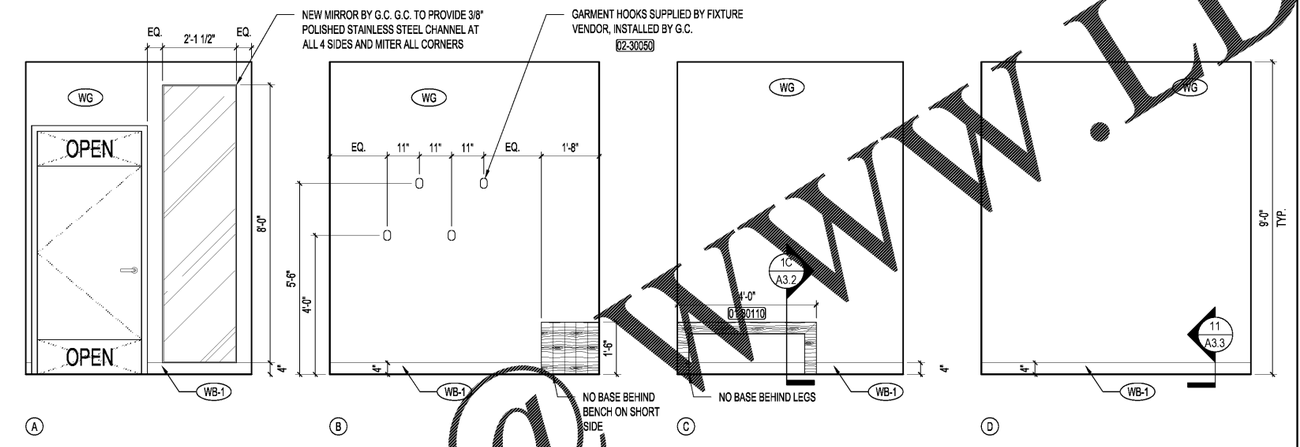

5 ELEVATIONS - ACCESSIBLE FITTING ROOM

SCALE 1/2"=1'-0"

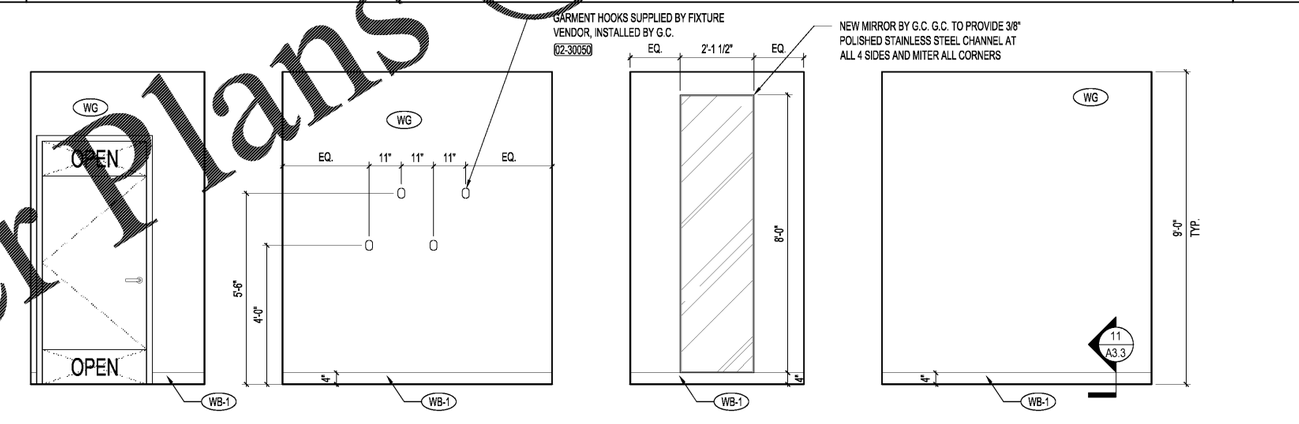

2 ELEVATIONS - FITTING ROOM

SCALE 1/2"=1'-0"

RESTROOM

TAG	MANUFACTURER'S MODEL NUMBER	DESCRIPTION
1	BOBRICK B-5806 (1 EA, 18", 36", 42")	GRAB BARS (SET)
2	BOBRICK B-290-1836	MIRROR
3	(2) 12" x 3'-0", (1) 12" x 4'-0"	WHITE MELAMINE SHELVES ON SURFACE MOUNTED STANDARDS SPACED 2'-0" O.C.
4	BOBRICK B262	PAPER TOWEL DISPENSER
5	IMPACT 9390 WHITE/GRAY	SOAP DISPENSER
6	GRAINGER 2TUW7 & 2TUW9	SHARPS CONTAINER & BRACKET
7	GRAINGER 2VEX8	TOILET SEAT COVER DISPENSER
8	GRAINGER 22N326 WHITE GLOSS	MOP HOLDER
9	BOBRICK B-682	COAT HOOK
10	GRAINGER [illegible]	PURELL DISPENSER

NOTES:
1. CONFIRM MOUNTING LOCATIONS WITH OWNER PRIOR TO INSTALL
2. ANY SUBSTITUTIONS MUST BE OWNER / ARCHITECT APPROVED. USE CONCEALED FASTENERS WHENEVER POSSIBLE. INSTALL EXPOSED MOUNTING DEVICES WITH FASTENERS FINISHED TO MATCH THE ACCESSORIES.
3. THE TENANT G.C. SHALL PROVIDE HORIZONTAL BANDS OF 12" HIGH, 20 GA. (MIN.) METAL PLATE BACKING IN WALL FOR SECURE ATTACHMENT OF ALL ITEMS AS REQUIRED. SECURE BACKING ACROSS STUDS WITH (3) SCREWS MIN. AT EACH STUD LOCATION.
4. REFER TO PLUMBING DRAWINGS FOR PLUMBING FIXTURE SCHEDULE .

8 RESTROOM ACCESSORY SCHEDULE

SCALE NONE

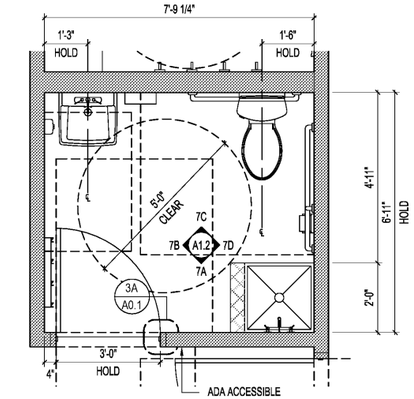

6 ENLARGED RESTROOM PLAN

SCALE 1/2"=1'-0"

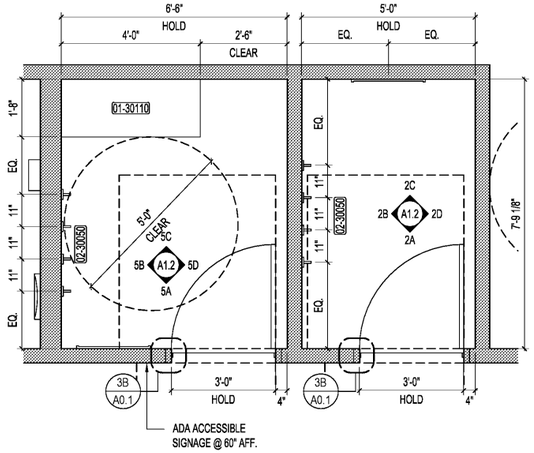

1 ENLARGED FITTING ROOM PLANS

SCALE 1/2"=1'-0"

RGLA
rgla solutions, inc.
5100 River Road, Ste 125
Schiller Park, IL 60176
p: 847.671.7452
f: 847.671.4200
www.rgla.com

REVISIONS	DATE
ISSUE FOR CLIENT AND LANDLORD	10/27/2017
ISSUE FOR PERMIT	11/17/2017
ISSUE FOR BID - REV 1	11/27/2017

robert g. lyon + associates, inc.
retail architecture
5100 River Road, Ste 125
Schiller Park, IL 60176
p: 847.671.7452
f: 847.671.4200
www.rgla.com

THE ABOVE DRAWINGS AND SPECIFICATIONS AND IDEAS, DESIGNS AND ARRANGEMENTS REPRESENTED THEREBY ARE AND SHALL REMAIN THE PROPERTY OF THIS OFFICE, AND NO PART THEREOF SHALL BE COPIED, DISCLOSED TO OTHERS OR USED IN THE CONNECTION WITH ANY WORK OR PROJECT OTHER THAN THE SPECIFIC PROJECT FOR WHICH THEY HAVE BEEN PREPARED AND DEVELOPED WITHOUT THE WRITTEN CONSENT OF THIS OFFICE. VISUAL CONTACT WITH THESE DRAWINGS OR SPECIFICATIONS SHALL CONSTITUTE CONCLUSIVE EVIDENCE OF ACCEPTANCE OF THESE RESTRICTIONS.

WRITTEN DIMENSIONS ON THESE DRAWINGS SHALL HAVE PRECEDENCE OVER SCALED DIMENSIONS. CONTRACTORS SHALL VERIFY AND BE RESPONSIBLE FOR ALL DIMENSIONS AND CONDITIONS ON THE JOB AND THIS OFFICE MUST BE NOTIFIED OF ANY VARIATIONS FROM THE DIMENSIONS AND CONDITIONS SHOWN BY THESE DRAWINGS. SHOP DRAWINGS MUST BE SUBMITTED TO THIS OFFICE FOR APPROVAL BEFORE PROCEEDING WITH FABRICATION.

©2017 RGLA SOLUTIONS, INC.
©2017 ROBERT G. LYON & ASSOCIATES, INC.

THE NORTH FACE

AVENTURA MALL
19501 BISCAYNE BLVD
SPACE #327
AVENTURA, FL 33180

ENLARGED FITTING ROOMS, RESTROOM PLAN & ELEVATIONS

DRAWN BY	AC
CHECKED BY	KK
JOB NUMBER	17183
SHEET NAME	A-1.2

Order Plans @ WWW.LDLine.com