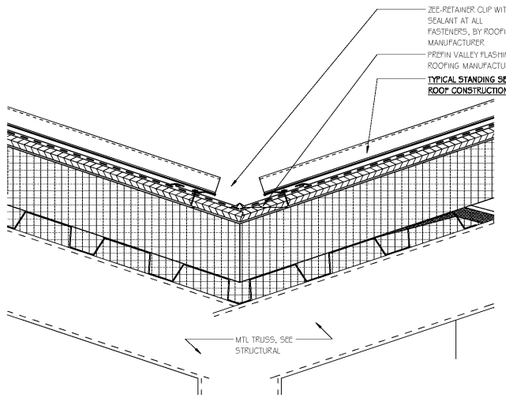

H6 TYP VALLEY DETAIL
SCALE: 3" = 1'-0"

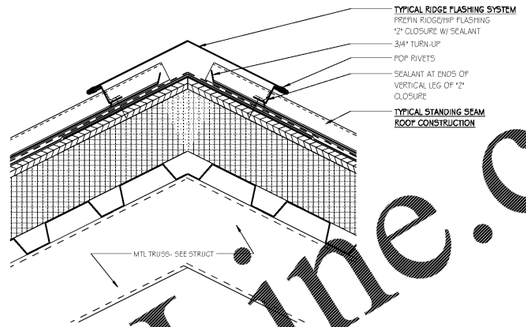

H9 TYP RIDGE DETAIL
SCALE: 3" = 1'-0"

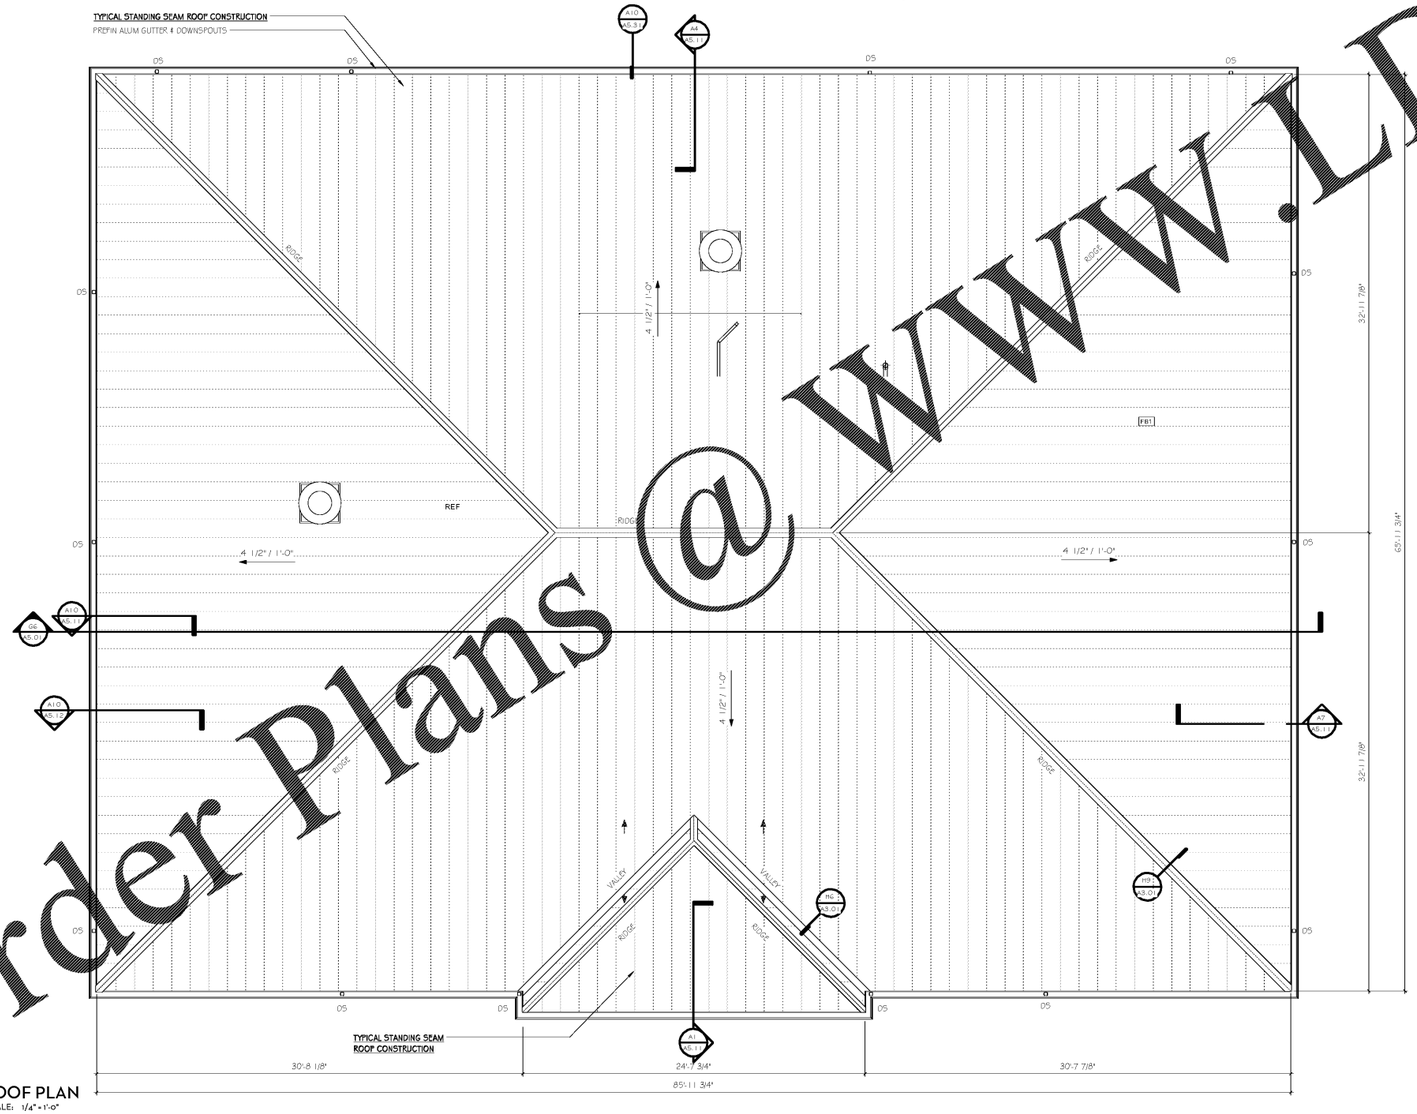

A1 ROOF PLAN
SCALE: 1/4" = 1'-0"

TYPICAL CONSTRUCTION TYPES

WALL CONSTRUCTION	ROOF CONSTRUCTION
TYPICAL BRICK VENEER CONSTRUCTION BRICK VENEER CONT BOARD INSULATION CONT AIR & WATER BARRIER **TYPICAL STACKED STONE WALL CONSTRUCTION** DRY STACKED STONE VENEER MORTAR-FILLED CAVITY 1" CONT CAVITY DRAINAGE NETTING 1" CONT BOARD INSULATION CONT AIR & WATER BARRIER **TYPICAL EIFS CONSTRUCTION** EIFS SYSTEM CONT AIR & WATER BARRIER	**TYPICAL STANDING SEAM ROOF CONSTRUCTION** STANDING SEAM ROOF SYSTEM SELF-ADHERED MEMBRANE FLASHING- HIGH TEMP 4" THICK RIGID INSUL NAIL BASE- R-20 MIN MTL DECK

2701 1st Avenue S
Birmingham, AL 35233
T 205.879.4462
GMCNETWORK.COM

Oneonta Community Development Center
100 1st Ave W.
Oneonta, AL 35121
GMC # ABHM170022

ISSUE | DATE
BID ISSUE | 11/30/2017

DRAWN BY: Author
CHECKED BY: BG

ROOF PLAN

A3.01

sheet of

11/30/2017 5:33:32 PM

Order Plans @ WWW.LDILine.com