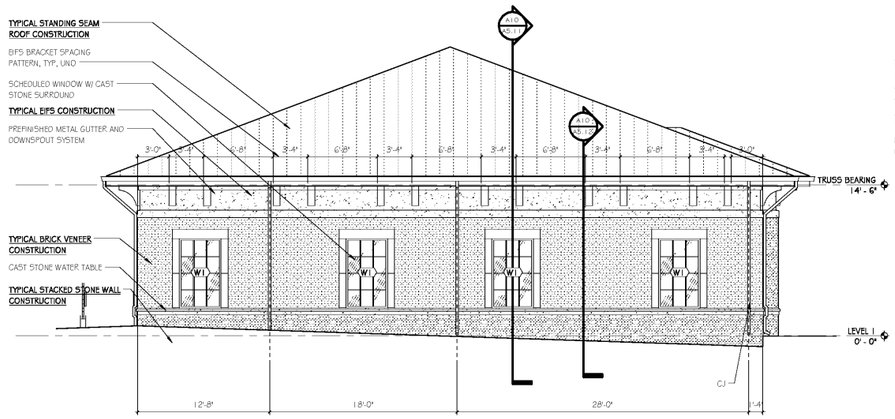

H1 WEST
SCALE: 3/16" = 1'-0"

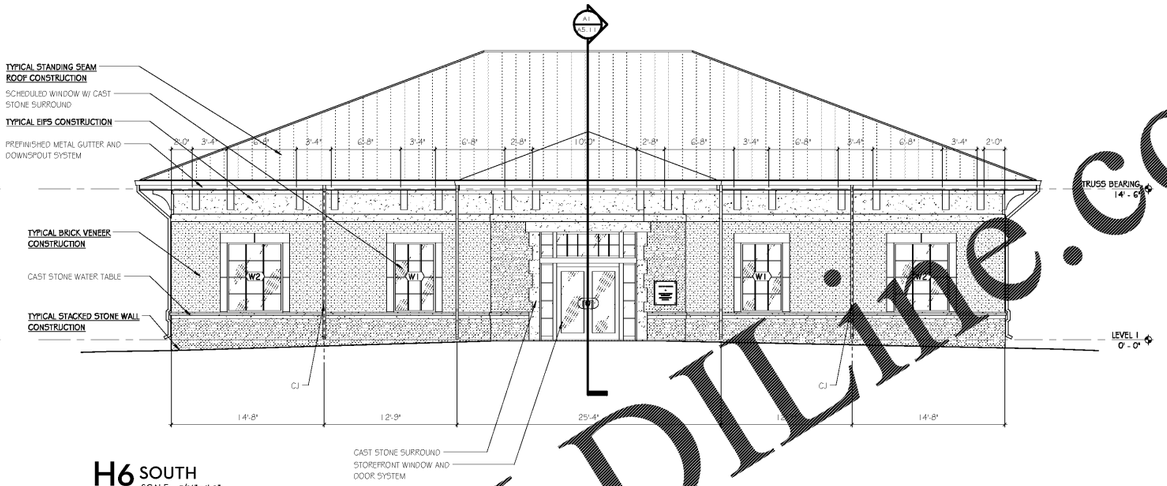

H6 SOUTH
SCALE: 3/16" = 1'-0"

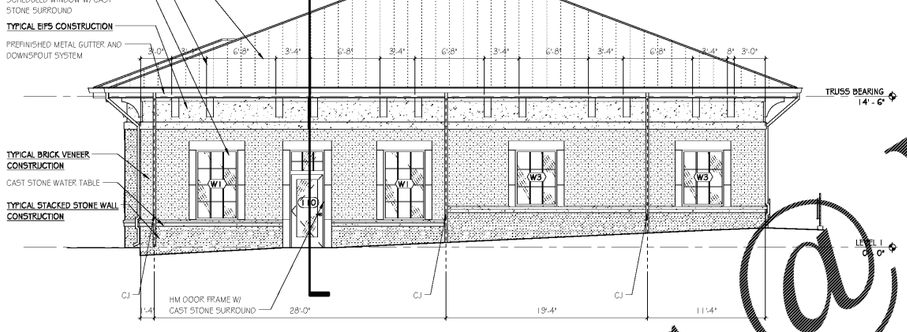

D1 EAST
SCALE: 3/16" = 1'-0"

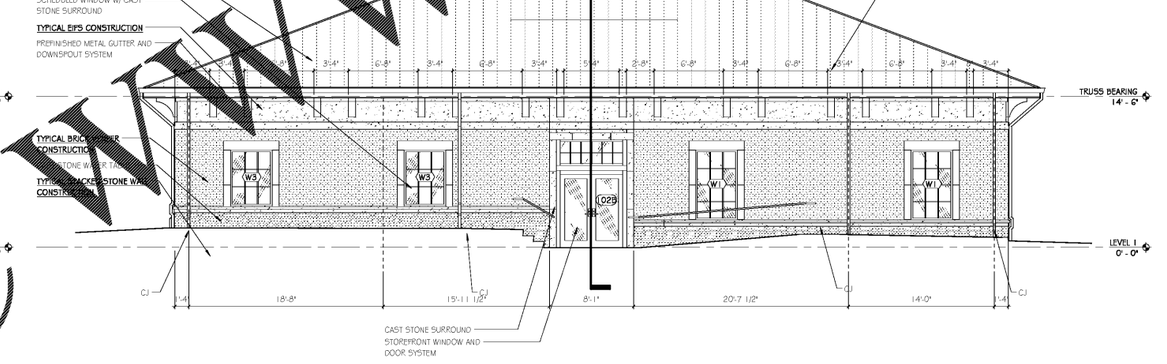

D6 NORTH
SCALE: 3/16" = 1'-0"

TYPICAL CONSTRUCTION TYPES

WALL CONSTRUCTION	*ROOF CONSTRUCTION*
TYPICAL BRICK VENEER CONSTRUCTION BRICK VENEER CONT BOARD INSULATION CONT AIR & WATER BARRIER	**TYPICAL STANDING SEAM ROOF CONSTRUCTION** STANDING SEAM ROOF SYSTEM SELF-ADHERED MEMBRANE FLASHING- HIGH TEMP 4" THICK RIGID INSUL NAIL BASE- R-20 MIN MTL DECK
TYPICAL STACKED STONE WALL CONSTRUCTION DRY STACKED STONE VENEER MORTAR-FILLED CAVITY 1" CONT CAVITY DRAINAGE NETTING 1" CONT BOARD INSULATION CONT AIR & WATER BARRIER	
TYPICAL EIFS CONSTRUCTION EIFS SYSTEM CONT AIR & WATER BARRIER	

GMC
2701 1st Avenue S
Birmingham, AL 35233
T 205.879.4462
GMCNETWORK.COM

ISSUE	DATE
BID ISSUE	11/30/2017

DRAWN BY: Author
CHECKED BY: BG

Oneonta Community Development Center
100 1st Ave W.
Oneonta, AL 35121
GMC # ABHM170022

EXTERIOR ELEVATIONS

A4.01

sheet of

11/30/2017 5:23:37 PM

WWW.LDLine.com
Order Plans @