TYPICAL CONSTRUCTION TYPES	
WALL CONSTRUCTION	***ROOF CONSTRUCTION***
TYPICAL BRICK VENEER CONSTRUCTION BRICK VENEER CONT BOARD INSULATION CONT AIR & WATER BARRIER **TYPICAL STACKED STONE WALL CONSTRUCTION** DRY STACKED STONE VENEER MORTAR-FILLED CAVITY 1" CONT CAVITY DRAINAGE NETTING 1" CONT BOARD INSULATION CONT AIR & WATER BARRIER **TYPICAL EIFS CONSTRUCTION** EIFS SYSTEM CONT AIR & WATER BARRIER	**TYPICAL STANDING SEAM ROOF CONSTRUCTION** STANDING SEAM ROOF SYSTEM SELF-ADHERED MEMBRANE FLASHING - HIGH TEMP 4" THICK RIGID INSUL NAIL BASE- R-20 MIN MTL DECK

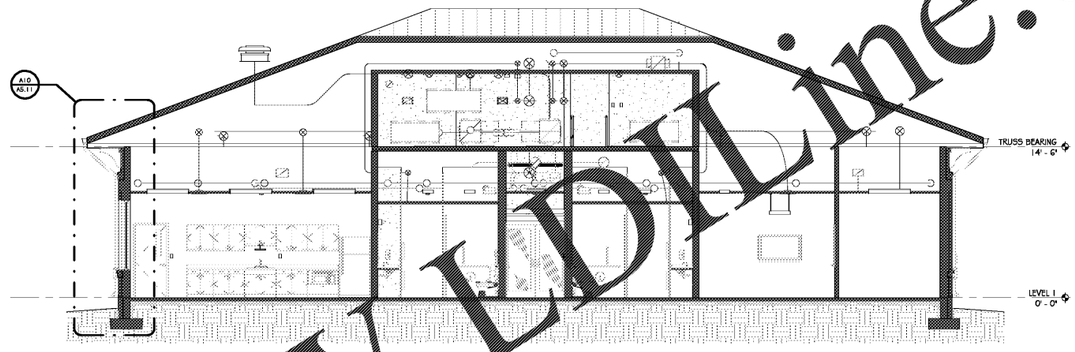

G6 CROSS SECTION
SCALE: 3/16" = 1'-0"

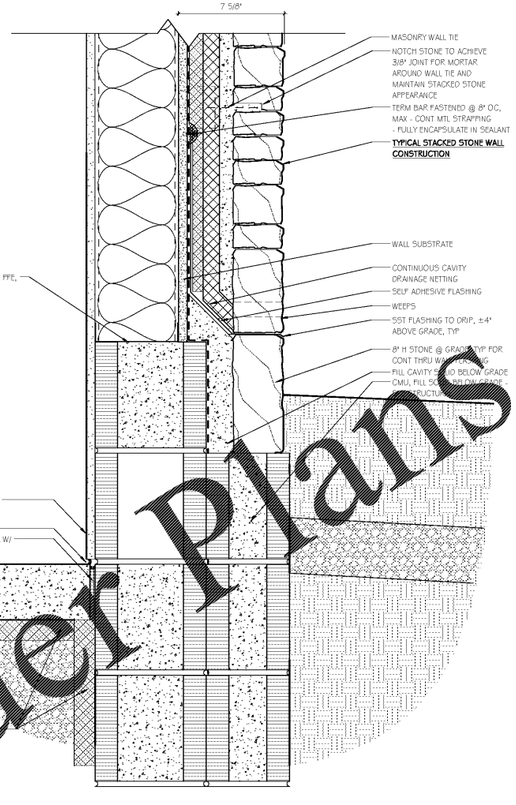

A1 WALL BASE WITH CMU RETAINAGE
SCALE: 3" = 1'-0"

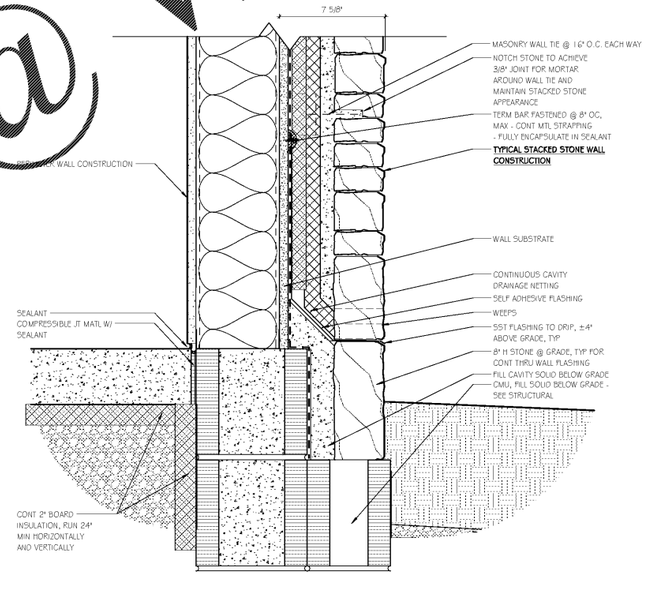

A5 WALL BASE - TYP
SCALE: 3" = 1'-0"

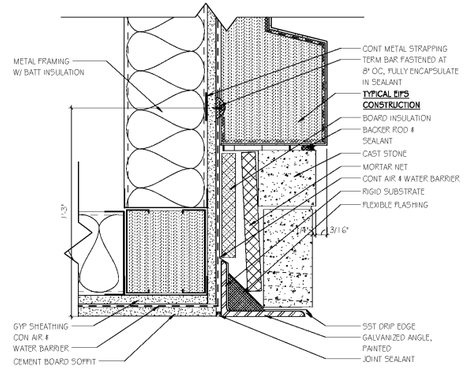

A10 MAIN ENTRY SOFFIT
SCALE: 3" = 1'-0"

Order Plans @ www.LDLine.com

GMC
2701 1st Avenue S
Birmingham, AL 35233
T 205.879.4462
GMCNETWORK.COM

ISSUE | DATE
BID ISSUE 11/30/2017

DRAWN BY: Author
CHECKED BY: BG

Oneonta Community Development Center
100 1st Ave W.
Oneonta, AL 35121
GMC # ABHM170022

BUILDING SECTION & SECTION DETAILS

A5.01
sheet of

11/30/2017 5:23:38 PM