TYPICAL CONSTRUCTION TYPES	
WALL CONSTRUCTION	***ROOF CONSTRUCTION***
TYPICAL BRICK VENEER CONSTRUCTION BRICK VENEER CONT BOARD INSULATION CONT AIR & WATER BARRIER **TYPICAL STACKED STONE WALL CONSTRUCTION** DRY STACKED STONE VENEER MORTAR-FILLED CAVITY 1" CONT CAVITY DRAINAGE NETTING 1" CONT BOARD INSULATION CONT AIR & WATER BARRIER **TYPICAL EIFS CONSTRUCTION** EIFS SYSTEM CONT AIR & WATER BARRIER	**TYPICAL STANDING SEAM ROOF CONSTRUCTION** STANDING SEAM ROOF SYSTEM SELF-ADHERED MEMBRANE FLASHING- HIGH TEMP 4" THICK RIGID INSUL NAIL BASE- R-20 MIN MTL DECK

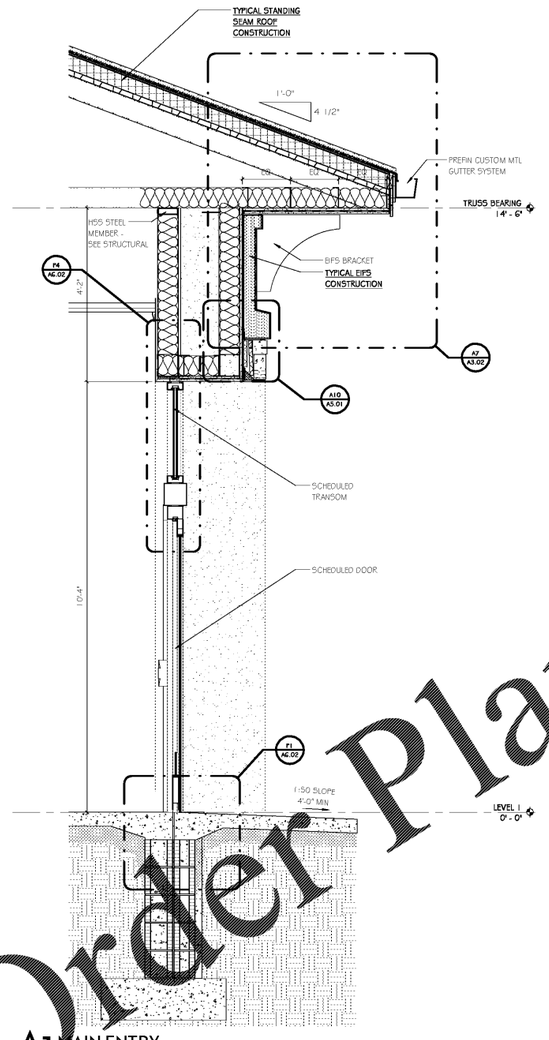

A1 MAIN ENTRY
SCALE: 3/4" = 1'-0"

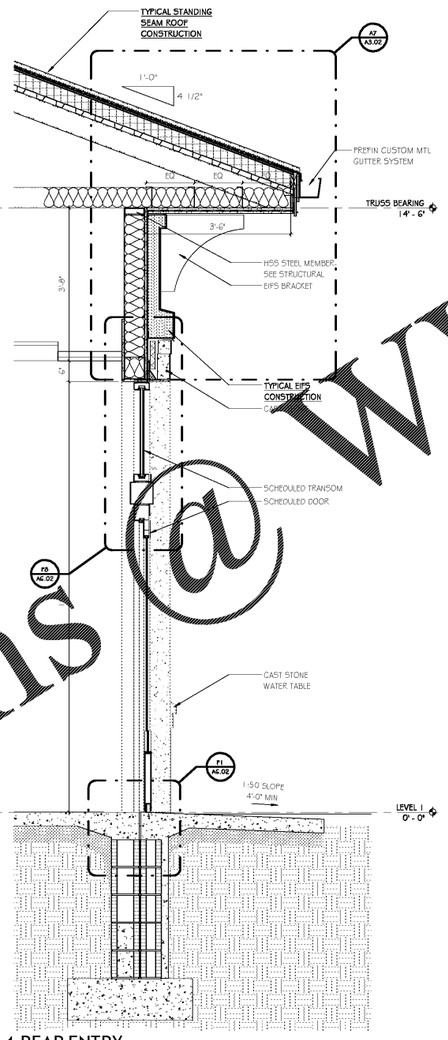

A4 REAR ENTRY
SCALE: 3/4" = 1'-0"

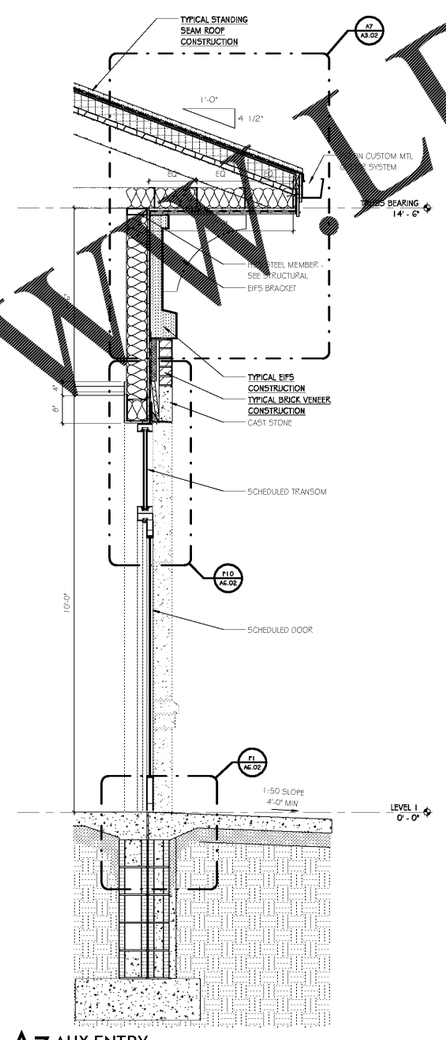

A7 AUX ENTRY
SCALE: 3/4" = 1'-0"

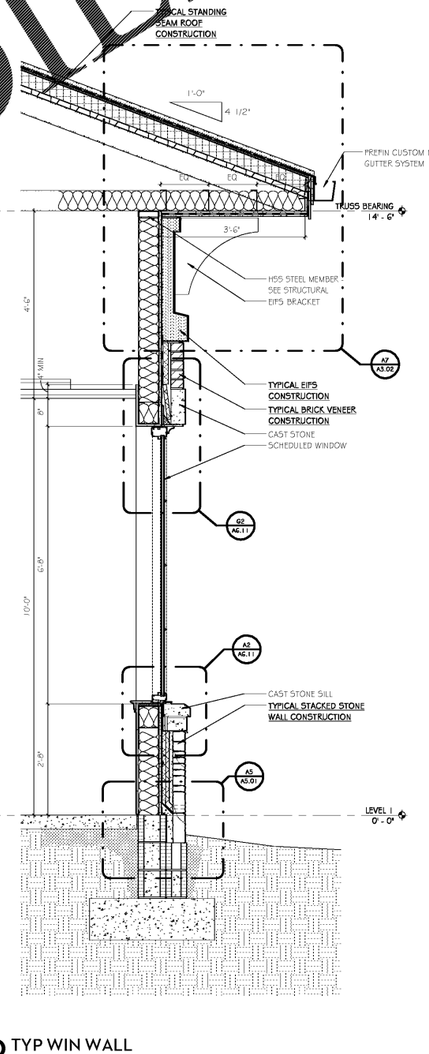

A10 TYP WIN WALL
SCALE: 3/4" = 1'-0"

Order Plans @ WWW.LDLine.com

GMC
2701 1st Avenue S
Birmingham, AL 35233
T 205.879.4462
GMCNETWORK.COM

ISSUE	DATE
BID ISSUE	11/30/2017

DRAWN BY: Author
CHECKED BY: BIG

Oneonta Community Development Center
100 1st Ave W.
Oneonta, AL 35121
GMC # ABHM170022

WALL SECTIONS

A5.11

sheet of

11/30/2017 5:23:40 PM