SPECIALTY EQUIPMENT SCHEDULE

	SPECIALTY EQUIPMENT	CORNER GUARD
S1	SPECIALTY EQUIPMENT	MARKER BOARD N.I.C.
S2	SPECIALTY EQUIPMENT	VENDING MACHINE N.I.C.
S3	SPECIALTY EQUIPMENT	MICROWAVE, N.I.C
S4	SPECIALTY EQUIPMENT	REFRIGERATOR N.I.C.
S5	SPECIALTY EQUIPMENT	TELEVISION - 50" N.I.C.
S6	SPECIALTY EQUIPMENT	TELEVISION - 32" N.I.C.
S8	SPECIALTY EQUIPMENT	PROJECTOR N.I.C.

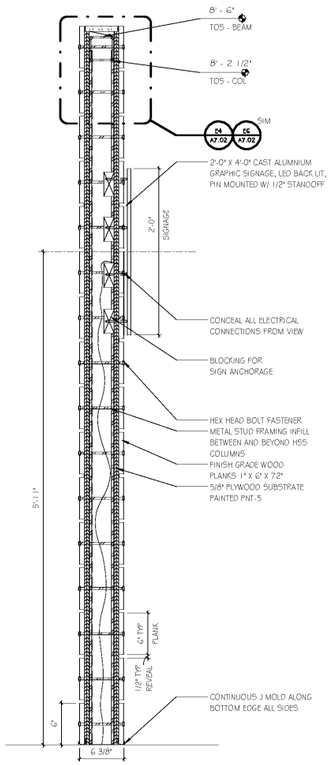

E1 FEATURE WALL SECTION
SCALE: 1 1/2" = 1'-0"

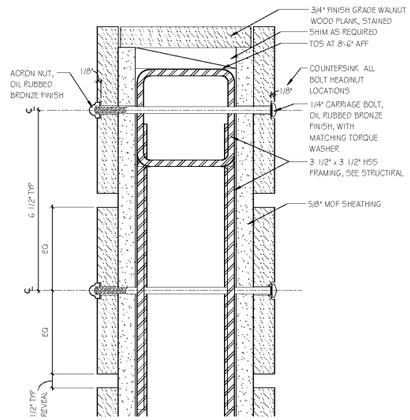

E4 FEATURE WALL DETAIL AT HSS
SCALE: 6" = 1'-0"

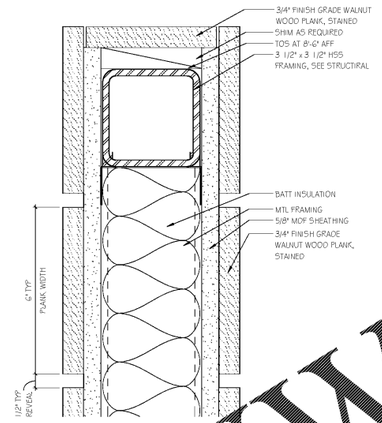

E6 FEATURE WALL DETAIL AT STUD INFILL
SCALE: 6" = 1'-0"

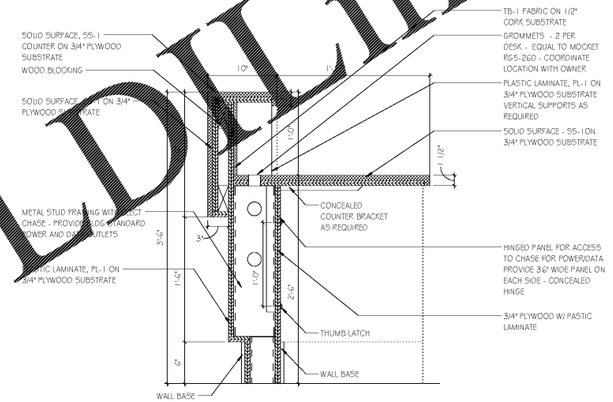

E9 RECEPTION DESK -1
SCALE: 1 1/2" = 1'-0"

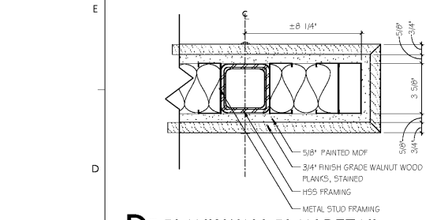

D1 PLANK WALL PLAN DETAIL
SCALE: 3" = 1'-0"

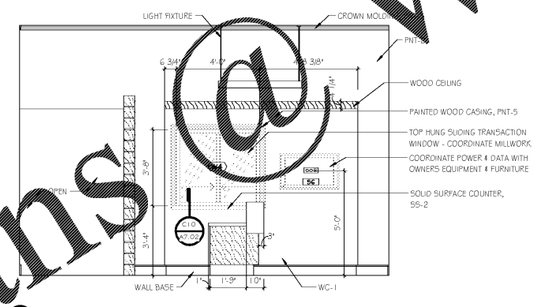

C4 LOBBY 101
SCALE: 3/8" = 1'-0"

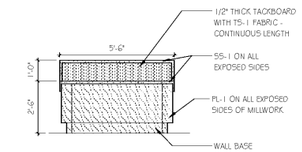

C7 RECEPTION DESK
SCALE: 3/8" = 1'-0"

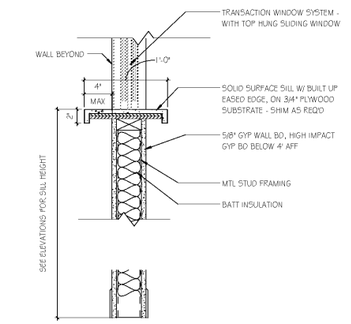

C10 TRANSACTION WINDOW & COUNTER
SCALE: 1 1/2" = 1'-0"

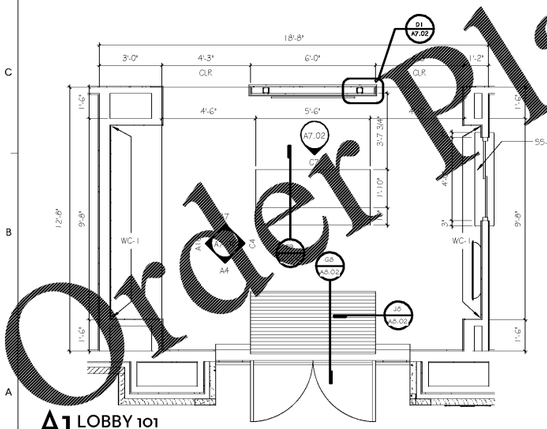

A1 LOBBY 101
SCALE: 3/8" = 1'-0"

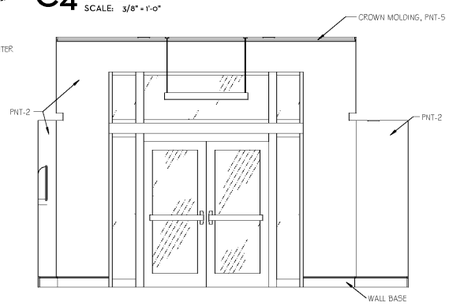

A4 LOBBY 101
SCALE: 3/8" = 1'-0"

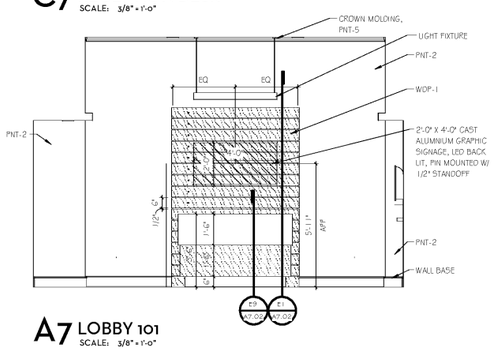

A7 LOBBY 101
SCALE: 3/8" = 1'-0"

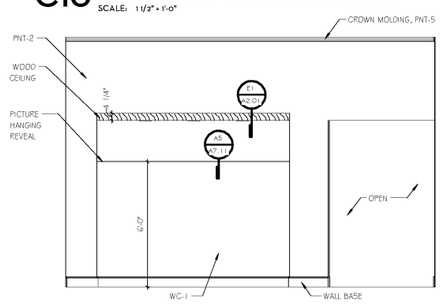

A10 LOBBY 101
SCALE: 3/8" = 1'-0"

Order Plans @ WWW.IDLine.com

GMC
2701 1st Avenue S
Birmingham, AL 35233
T 205.879.4462
GMCNETWORK.COM

ISSUE	DATE
BID ISSUE	11/30/2017

DRAWN BY: Author
CHECKED BY: BG

Oneonta Community Development Center
100 1st Ave W.
Oneonta, AL 35121
GMC # ABHM170022

INTERIOR ELEVATIONS

A7.02
sheet of

11/30/2017 5:24:03 PM