FLOOR PLAN NOTES

1. G.C. AND CVS PROJECT MANAGER TO VERIFY ALL PROPOSED WORK AND MEASUREMENTS PRIOR TO CONSTRUCTION OR DEMOLITION.
2. ALL DIMENSIONS SHOWN ARE FROM FINISH SURFACE TO FINISH SURFACE.
3. ALL WORK PERFORMED IN ACCORDANCE WITH ALL LOCAL & STATE BUILDING CODES.
4. GENERAL CONTRACTOR RESPONSIBLE TO UNLOAD ALL DELIVERIES TO JOB SITE & REMOVAL OF ALL DEBRIS CAUSED BY THEIR WORK.
5. ALL WALLS THAT ARE DAMAGED DUE TO THE SCOPE OF WORK SHALL BE REPAIRED TO MATCH EXISTING FINISHES.

NOTES BY SYMBOL

1. NEW RLB EXIT SIGN
2. NEW ACCESSIBLE FRONT CHECKOUT, RE:1/A5
3. NEW FRONT CHECKOUT GATE
4. RELOCATED KODAK MACHINE
5. RELOCATED PHOTOLAB MILLWORK
6. NEW ACCESSIBLE COUPON CENTER/PRICE SCANNER MACHINE
7. NEW ACCESSIBLE PHOTOLAB COUNTER WITH RELOCATED PHOTOLAB EQUIPMENT, RE:3/A5
8. RELOCATED ATM
9. RELOCATED APEX AND DUPLEX PRINTER
10. NEW PHARMACY CHECKOUTS WITH PRIVACY SCREENS, RE: 2/A5 (LAMINATE TO MATCH EXISTING NATURAL TIGRIS AND CONGO SPRUCE COLORS)
11. NEW PHARMACY WAITING CHAIRS AND ACCESSIBLE SEATING AREA
12. NEW PHARMACY DROP-OFF AND CONSULTATION STATIONS, RE: 4/A5 (LAMINATE TO MATCH EXISTING MILLWORK)
13. NEW PHARMACY GATE AND PANEL(GATE TO MATCH EXISTING MILLWORK)
14. RELOCATED FIRE EXTINGUISHER RE: 7/A1

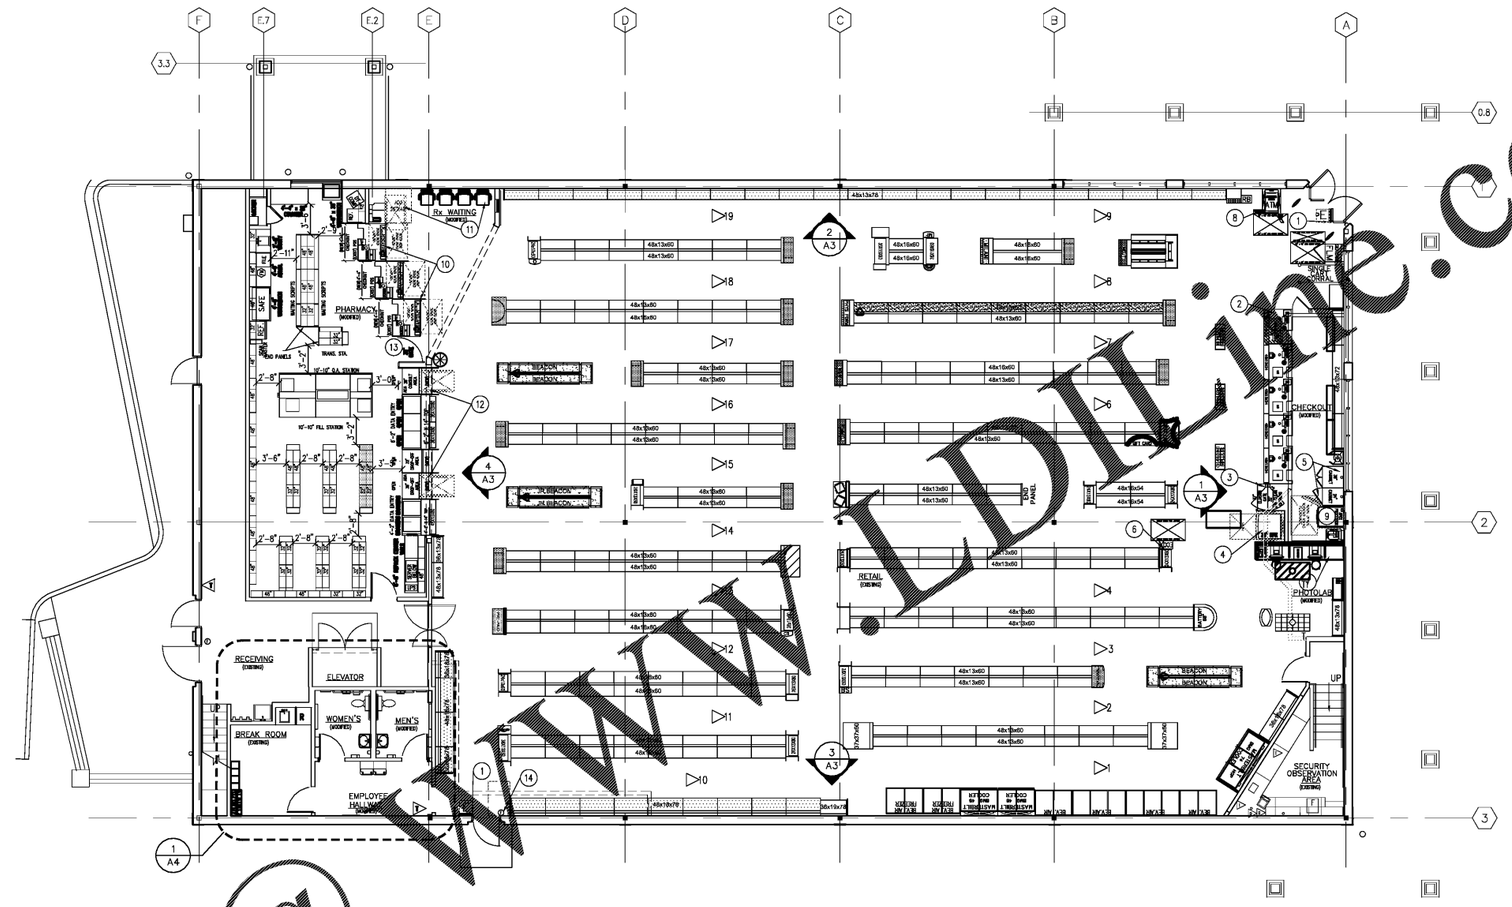

1 / A1 FLOOR PLAN
SCALE: 1/8"=1'-0"

NOTE:
MERCHANDISING FIXTURES TO BE RELOCATED PER SHEET FIP.

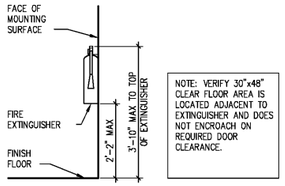

NOTE: VERIFY 30"x48" CLEAR FLOOR AREA IS LOCATED ADJACENT TO EXTINGUISHER AND DOES NOT ENCROACH ON REQUIRED DOOR CLEARANCE.

7 / A1 FIRE EXTINGUISHERS MOUNTING DETAIL
SCALE: 1/2" = 1'-0"

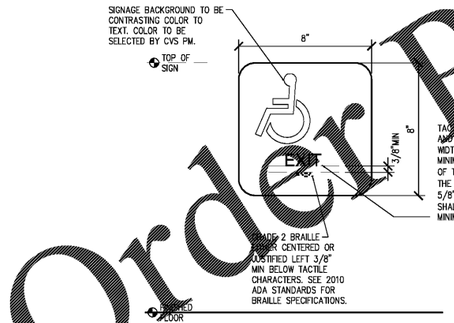

6 / A1 DIRECTIONAL SIGN DETAIL
SCALE: 3" = 1'-0"

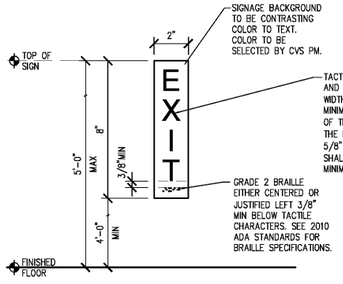

5 / A1 TACTILE EXIT SIGN DETAIL
SCALE: 3" = 1'-0"

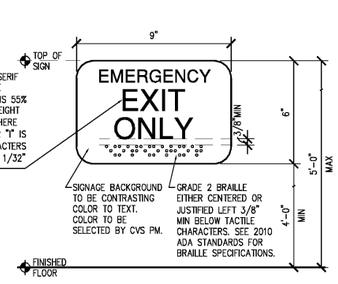

4 / A1 TACTILE EXIT SIGN DETAIL
SCALE: 3" = 1'-0"

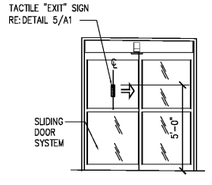

TACTILE "EXIT" SIGN

3 / A1 EXIT SIGN MOUNTING DETAIL
SCALE: 1/4" = 1'-0"

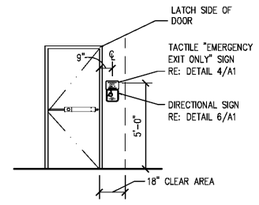

TACTILE "EMERGENCY EXIT ONLY" SIGN

2 / A1 EXIT SIGN MOUNTING DETAIL
SCALE: 1/4" = 1'-0"

Order Plans @ WWW.LittleOnline.com

CVS pharmacy

STORE NUMBER: 5553
1101 BEN SAWYER BOULEVARD
MT. PLEASANT, SC 29464
PROJECT TYPE: ADA and THH
DEAL TYPE:
CS PROJECT NUMBER: 106857

ARCHITECT OF RECORD
LITTLE
Little Associates Architects
www.littleonline.com

This drawing and the design shown are the property of Little Associated Architectural Consulting. The reproduction, copying or other use of this drawing without their written consent is prohibited and any infringement will be subject to legal action.
© Little 2017

CONSULTANT:

STATE OF SOUTH CAROLINA
LITTLE ASSOCIATED ARCHITECTURAL CONSULTANTS
13-7408
REGISTERED ARCHITECTS

DEVELOPER:
CVS pharmacy

SEAL:

STATE OF SOUTH CAROLINA
TIM WILLIAMSON
Charleston, SC
6887
REGISTERED ARCHITECT

11-21-2017

REVISIONS:

CVS PROJECT MANAGER:	TS
DRAWING BY:	JAC
DATE:	10-23-2017
JOB NUMBER:	121-7815-08

TITLE:

OVERALL FLOOR PLAN

SHEET NUMBER:

A1

COMMENTS: