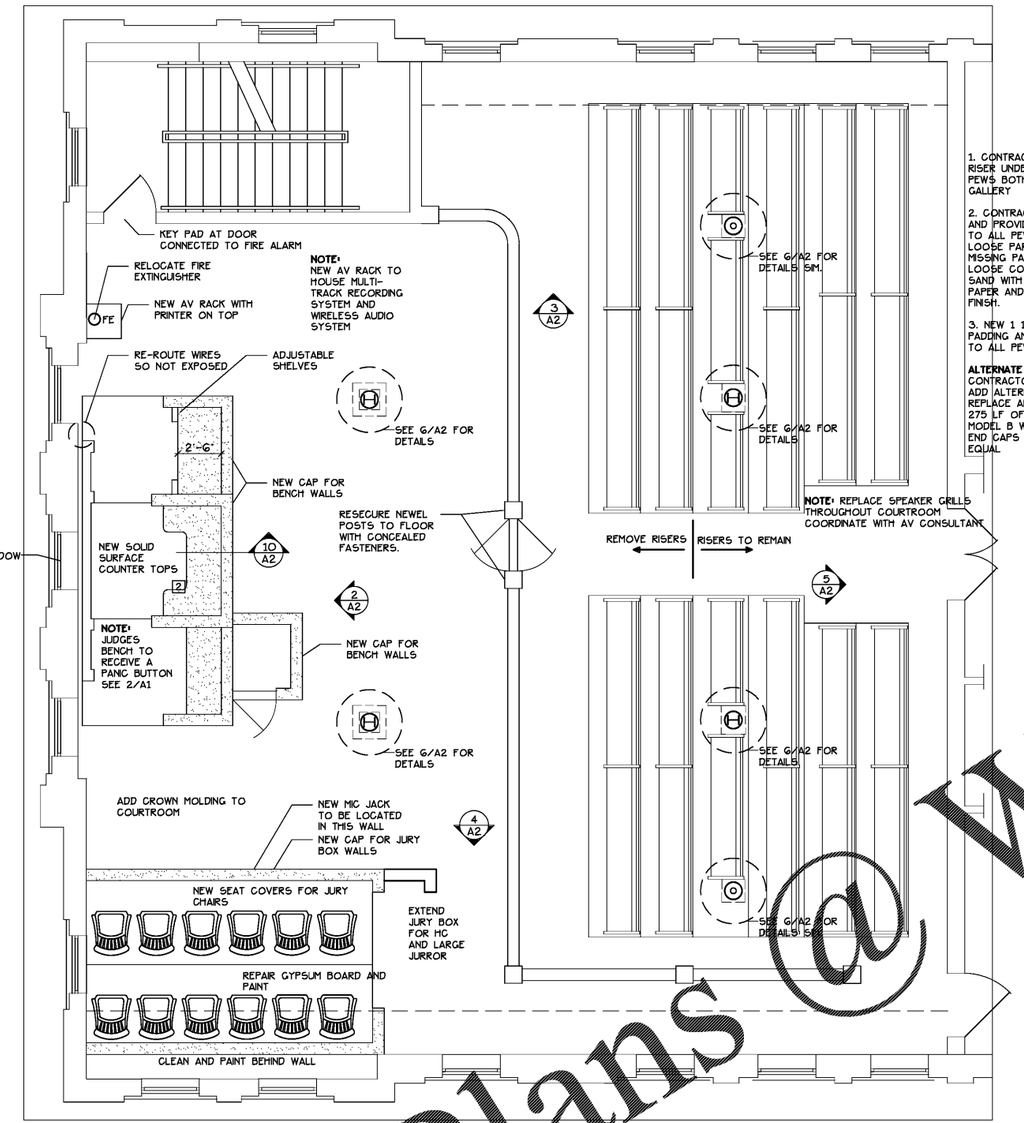

1. CONTRACTOR TO REMOVE RISER UNDER FIRST TWO PEWS BOTH SIDES OF GALLERY

2. CONTRACTOR TO REPAIR AND PROVIDE NEW FINISH TO ALL PEWS. REPAIR ALL LOOSE PARTS. REPLACE ALL MISSING PARTS. TIGHTEN ALL LOOSE CONNECTIONS. SAND WITH 200 GRIT SAND PAPER AND NEW CLEAR FINISH.

3. NEW 1 1/2" FOAM PADDING AND NEW FABRIC TO ALL PEWS

ALTERNATE 2
CONTRACTOR TO PROVIDE ADD ALTERNATE TO REPLACE ALL PEWS WITH 275 LF OF DUMAS PEWS MODEL B WITH S-WFG02 END CAPS OR APPROVED EQUAL

1 A2 ENLARGED COURTROOM FLOORPLAN
1/4" = 1'-0"

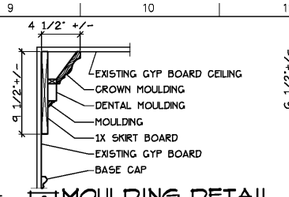

8 A2 MOULDING DETAIL
1 1/2" = 1'-0"

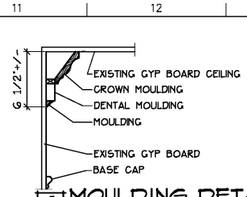

9 A2 MOULDING DETAIL
1 1/2" = 1'-0"

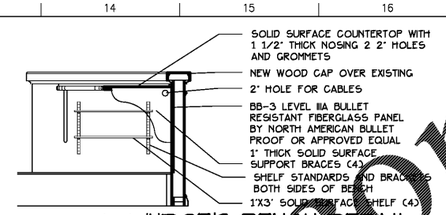

10 A2 JUDGE'S BENCH DETAIL
1/2" = 1'-0"

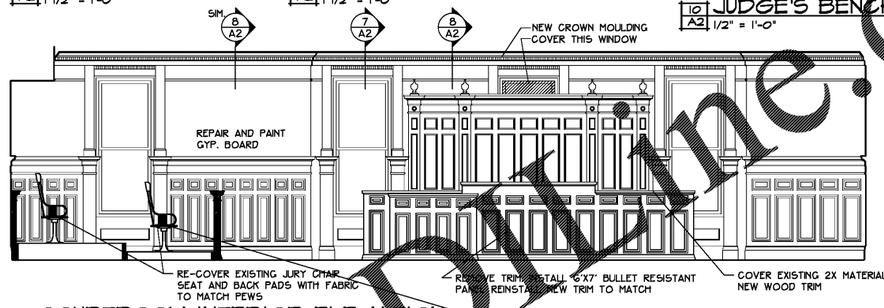

2 A2 COURTROOM INTERIOR ELEVATION
1/4" = 1'-0"

PROVIDE NEW 14" 3 IN 1 SWIVEL ROCKING CHAIR BASE AT ALL CHAIRS VAN DYKE'S RESTORERS ITEM # 02355145 OR APPROVED EQUAL. CONTRACTOR TO ORDER ONE BASE AND REBUILD ONE CHAIR AS PART OF SUBMITTAL

NOTE:
1. FILL ALL CRACKS AND HOLES BEFORE PAINTING

2. TREAT ALL STAINS WITH A STAIN BLOCKING PRIMER

3. CLEAN ALL HVAC SUPPLY AND RETURN GRILLS

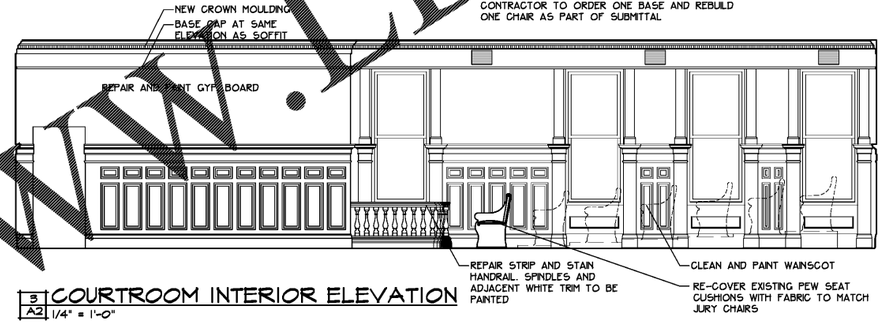

3 A2 COURTROOM INTERIOR ELEVATION
1/4" = 1'-0"

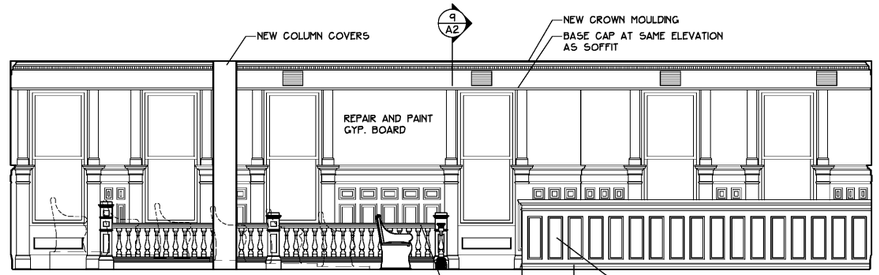

4 A2 COURTROOM INTERIOR ELEVATION
1/4" = 1'-0"

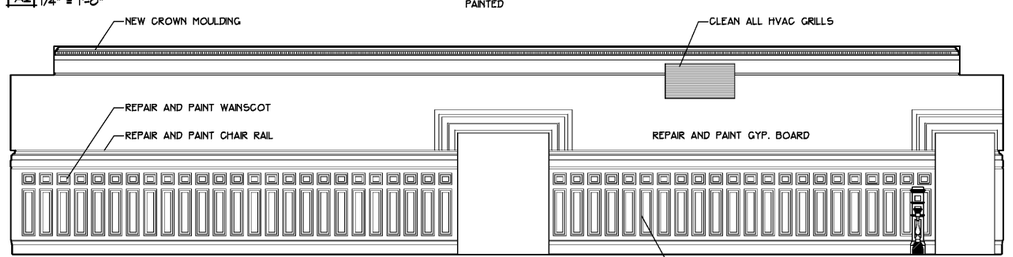

5 A2 COURTROOM INTERIOR ELEVATION
1/4" = 1'-0"

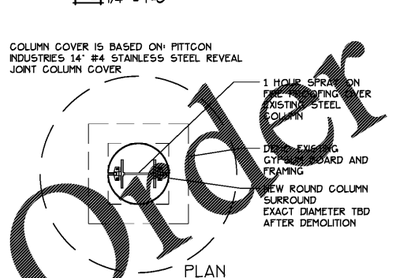

6 A2 COLUMN DETAIL TYP.
3/4" = 1'-0"

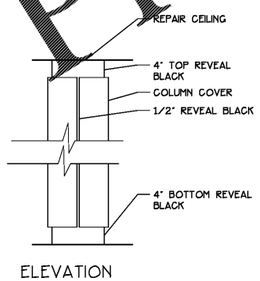

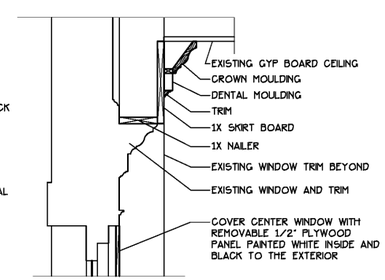

7 A2 MOULDING DETAIL
1 1/2" = 1'-0"

Order Plans @ WWW.LDime.com

DPR ARCHITECTURE
VARCADO PALMER RULE
SALE. GRADY STREET
P.O. BOX 1382
912-764-6288
STATESBORO
GEORGIA 30458
www.dprarch.com

COPYRIGHT 2015 – ALL RIGHTS RESERVED
PRINTED OR ELECTRONIC DRAWINGS AND DOCUMENTATION MAY NOT BE REPRODUCED IN ANY FORM WITHOUT WRITTEN PERMISSION FROM DPR ARCHITECTURE

STATE OF GEORGIA
BRANNON R. D'ARCANGELO
CERTIFICATE NO. 00019
REGISTERED ARCHITECT

JENKINS CO. COURTHOUSE INTERIOR RENOVATIONS
JENKINS COUNTY COMMISSION
MILLEN GA

SCHEDULE OF REVISIONS

#	DATE

STATUS

PROJECT NUMBER: 0841 C
PROJECT DATE: 1 NOV 2017
DRAWN BY: FRD
APPROVED BY: xxx

SHEET DESCRIPTION

A2