FINISH SCHEDULE

ROOM NUMBER	ROOM DESCRIPTION	FLOOR	BASE	WALLS		CEILING	CEILING HEIGHT	COMMENTS
FIRST FLOOR								
101	STAIR	CLEAN P		CMU	P			PAINT HAND RAIL
102	STAIR	RST VCT		CMU	P			PAINT HAND RAIL
105	JANITORS CLOSET							
110	MENS TOILET	CT	SBT	CT / GB	P	ACT	ME	
111	WOMENS TOILET	CT	SBT	CT / GB	P	ACT	ME	
SECOND FLOOR								
201	STAIR	CLEAN P		CMU	P			PAINT HAND RAIL
202	STAIR	RST VCT		CMU	P			PAINT HAND RAIL
204	MENS TOILET	CT	SBT	CT / GB	P	ACT	ME	
207	WOMENS TOILET	CT	SBT	CT / GB	P	ACT	ME	
208	CONFERENCE RM 1	CPT	WOOD	GB	P	ACT	ME	
209	FEMALE PRISONER	CPT		GB	P	ACT		
210	MALE PRISONER	CPT		GB	P	ACT	ME	
211	NEW HALL	CPT	WOOD	GB	P	ACT	ME	
212	JURY ROOM	CPT	WOOD	GB	P	ACT	ME	
214	COURTROOM	CPT	ETR	GB	P	GCB	ETR	
215	CONFERENCE RM 2	CPT	WOOD	GB	P	ACT	ETR	
THIRD FLOOR								
301	STAIR	CLEAN P		CMU	P	ACT		PAINT HAND RAIL
302	STAIR	RST VCT		CMU	P	ACT		PAINT HAND RAIL
304	MENS TOILET	CT	SBT	CT / GB	P	ACT	ME	
306	JANITORS CLOSET							
307	WOMENS TOILET	CT	SBT	CT / GB	P	ACT	ME	
313	COUNTY PROBATION	CPT		GB	P	ACT		3
314	CORRIDOR	CPT		GB	P	ACT		1. 3
315	REGISTRAR 1	CPT		GB	P	ACT		3
316	REGISTRAR 2	CPT		GB	P	ACT		3
317	REGISTRAR 3	CPT		GB	P	ACT		3
318	GENERAL STORAGE					ACT		3
319	ADMIN	CPT		GB	P	ACT		3
320	STATE PROBATION	CPT		GB	P	ACT		3
321	WAITING ROOM	CPT		GB	P	ACT		3
322	JUDGE CHAMBERS	CPT		GB	P	ACT		3
323	CORRIDOR	CPT		GB	P	ACT		3
326	WOMENS TOILET	CPT	SBT	CT GB GB	P	ACT/GRID	ME	
328	COUNTY PROBATION ADMIN	CPT	SBT	CT GB GB	P	ACT/GRID	ME	

FINISH ABBREVIATIONS

ACT 1 - ACOUSTICAL CEILING TILE	CT - CERAMIC TILE (SEE SPECS)	GB - GYPSUM BOARD	PR - POURED RUBBER
AT 2 - ACOUSTICAL TILE	CTW - CERAMIC TILE WAINSCOT	MB - MASONRY BLOCK	PWD - PLYWOOD
CBU - CEMENTITIOUS BACKER UNIT	EIFS - EXTERIOR INSULATED FINISH SYSTEM	MR - MOISTURE RESISTANT	SC - SPECIAL COATING
CPT - CARPET	ES - EXPOSED STRUCTURE	P - PAINT	VCT - VINYL COMPOSITION TILE
CON - CONCRETE	ETR - EXISTING TO REMAIN	PMP - PREFINISHED METAL PANEL	RST - RUBBER STAIR TREAD + RISER
SBT - SANITARY BASE TILE	ME - MATCH EXISTING	GCB - GYPSUM CEILING BOARD	RB - RUBBER BASE

FINISH NOTES

1. LEVEL FLOOR IN THIS SPACE
2. GB-1 = GYPSUM BOARD OVER 1X4 FURRING 16" O.C
3. CEILING GRID TO REMAIN. BATT INSULATION SHALL BE REPLACED OVER CEILING TILES.

ALTERNATE 1
DEDUCT THE DOORS TRIM AND FINISHES ASSOCIATED WITH DOORS 101 102 103 + 106

DOOR SCHEDULE

MARK	DOOR SIZE	DOOR MATERIAL	DOOR ELEV	FRAME MATERIAL	FRAME ELEV	FRAME DETAILS	THRESHOLD	NAME PLATE	UL RATING	H.W. TYPE	COMMENTS
101	3'-4"x7'-0"x1-3/4"	WOOD	A	WOOD		4,5+G/A4	--	--	--	--	
102	3'-4"x7'-0"x1-3/4"	WOOD	A	WOOD		4,5+G/A4	--	--	--	--	
103	3'-4"x7'-0"x1-3/4"	WOOD	A	WOOD		4,5+G/A4	--	--	--	--	
104	3'-0"x7'-0"x1-3/4"	WOOD	B	STEEL	B	4,5+G/A4	--	MEN	--	--	
105	3'-0"x7'-0"x1-3/4"	WOOD	B	STEEL	B	4,5+G/A4	--	WOMEN	--	--	
106	3'-4"x7'-0"x1-3/4"	WOOD	A	WOOD		4,5+G/A4	--	--	--	--	
107	3'-0"x7'-0"x1-3/4" FR.						--	--	--	--	NEW HARDWARE ONLY
201	3'-0"x7'-0"x1-3/4"										NEW HARDWARE ONLY
202	3'-0"x7'-0"x1-3/4"	WOOD	C	WOOD		SIM. 4 A2.1					MATCH STYLE AND FINISH OF EXISTING
203	3'-0"x7'-0"x1-3/4"	WOOD	C	WOOD		SIM. 4 A2.1					MATCH STYLE AND FINISH OF EXISTING
204	3'-0"x7'-0"x1-3/4"	WOOD	C	WOOD		SIM. 4 A2.1					MATCH STYLE AND FINISH OF EXISTING

NOTE:
CONTRACTOR TO FIELD VERIFY EXACT SIZE OF ORIGINAL DOOR OPENING AND HAVE DOORS BUILT TO FIT

NATURAL FINISH ON ALL INTERIOR DOORS AND FRAMES

OFFICE
VON DUPRIN CLOSER- 14GO
VON DUPRIN OFFICE LOCKSET

RESTROOM
VON DUPRIN CLOSER- 14GO
VON DUPRIN PUSH PULL PLATES

STAIR WELL
VON DUPRIN CLOSER- 1460
VON DUPRIN PANIC BARS

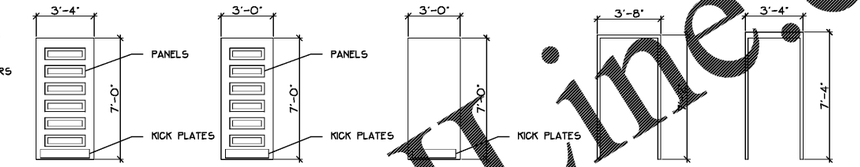

1 A4 DOOR ELEVATIONS 1/4" = 1'-0"

2 A4 DOOR FRAME ELEVATIONS 1/4" = 1'-0"

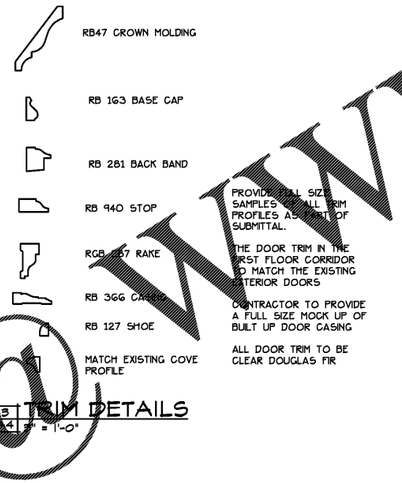

PROVIDE FULL SIZE SAMPLES OF ALL TRIM PROFILES AS PART OF SUBMITTAL.

THE DOOR TRIM IN THE FIRST FLOOR CORRIDOR TO MATCH THE EXISTING INTERIOR DOORS

CONTRACTOR TO PROVIDE A FULL SIZE MOCK UP OF BUILT UP DOOR CASING

ALL DOOR TRIM TO BE CLEAR DOUGLAS FIR

3 A4 TRIM DETAILS 1 1/2" = 1'-0"

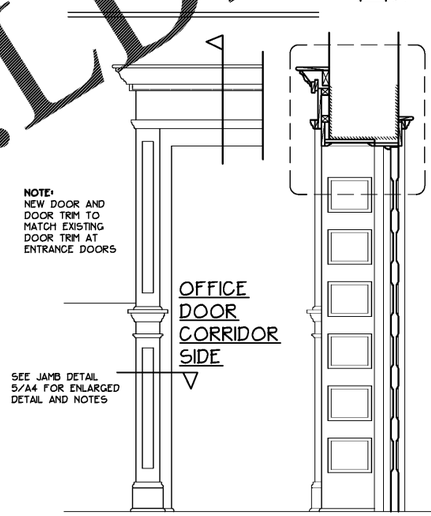

NOTE:
NEW DOOR AND DOOR TRIM TO MATCH EXISTING DOOR TRIM AT ENTRANCE DOORS

4 A4 DOOR FRAME ELEVATION DETAILS 3/4" = 1'-0"

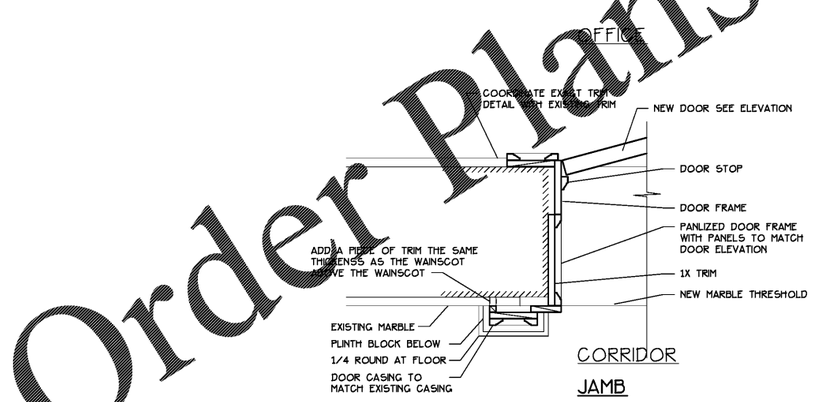

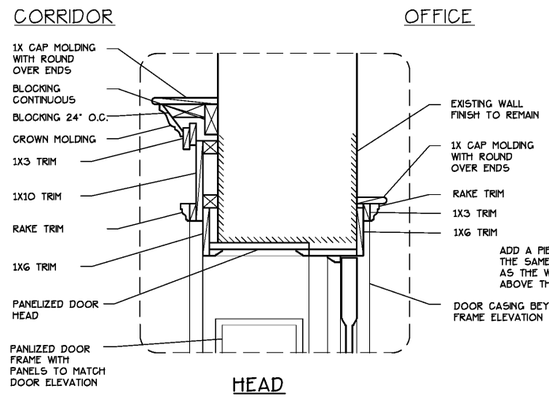

5 A4 OFFICE DOOR TRIM DETAILS 1 1/2" = 1'-0"

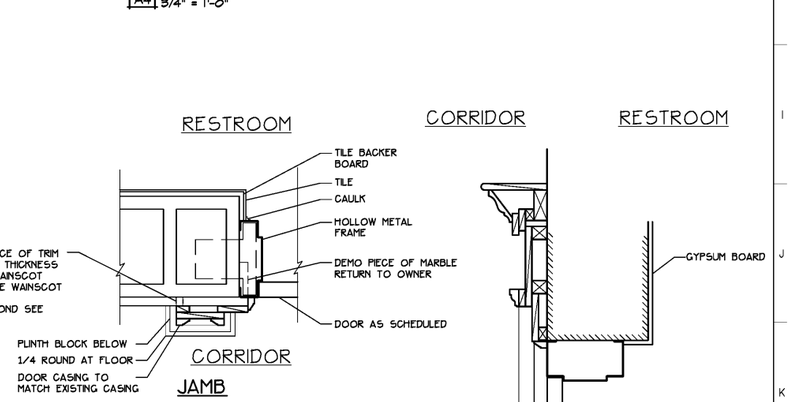

6 A4 RESTROOM DOOR TRIM DETAILS 1 1/2" = 1'-0"

Order Plans @ WWW.LDLine.com

DPR ARCHITECTURE
DARCANGELO PALMER RUSE
116 E. GRADY STREET
P.O. BOX 1382
912-764-6288
STATESBORO
GEORGIA 30458
www.dprarch.com

COPYRIGHT 2015 - ALL RIGHTS RESERVED
PRINTED OR ELECTRONIC DRAWINGS AND DOCUMENTATION MAY NOT BE REPRODUCED IN ANY FORM WITHOUT WRITTEN PERMISSION FROM DPR ARCHITECTURE

STATE OF GEORGIA
FRANKLIN R. D'ARCANGELO
CERTIFICATE NO. 001178
REGISTERED ARCHITECT

JENKINS CO. COURTHOUSE INTERIOR RENOVATIONS

JENKINS COUNTY COMMISSION
MILLEN GA

SCHEDULE OF REVISIONS	
#	DATE

STATUS

PROJECT NUMBER: 0841 C
PROJECT DATE: 1 NOV 2017
DRAWN BY: FRD
APPROVED BY: xxx

SHEET DESCRIPTION

A4