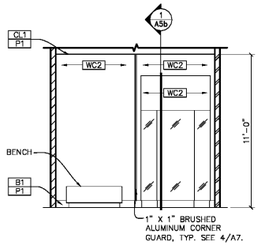

1 A5b
1 ALCOVE ELEVATION
A5a SCALE 1/4" = 1'-0"

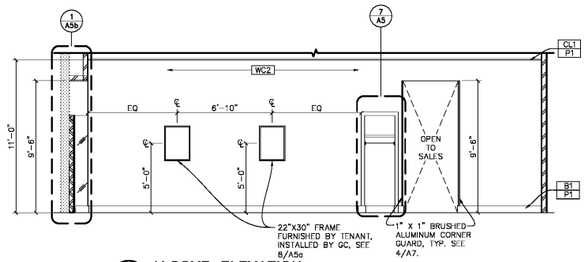

2 ALCOVE ELEVATION
A5a SCALE 1/4" = 1'-0"

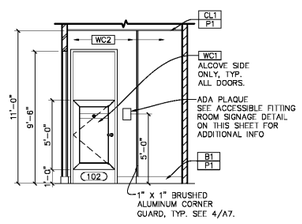

3 ALCOVE ELEVATION
A5a SCALE 1/4" = 1'-0"

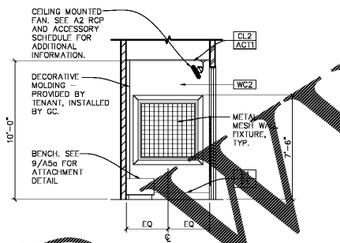

4 FITTING ELEVATION
A5a SCALE 1/4" = 1'-0"

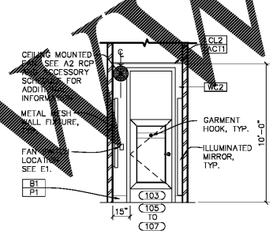

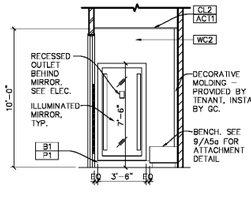

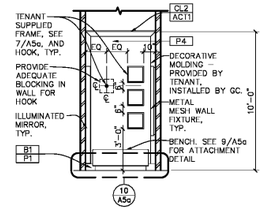

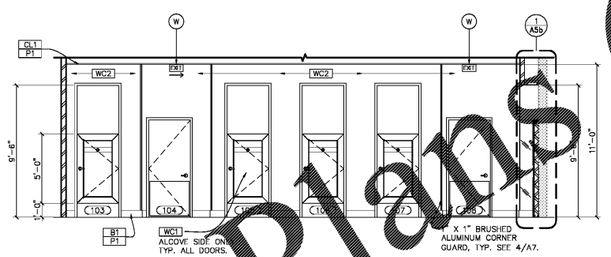

4 ALCOVE ELEVATION
A5a SCALE 1/4" = 1'-0"

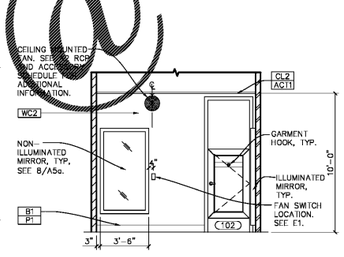

6 ACCESSIBLE FITTING ELEVATION
A5a SCALE 1/4" = 1'-0"

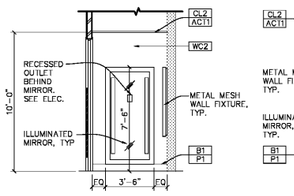

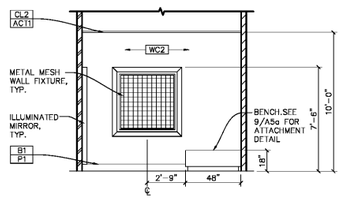

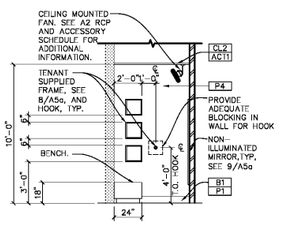

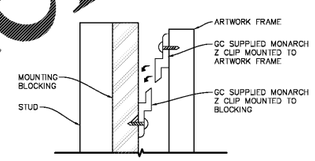

7 ART FRAME MOUNTING
A5a NOT TO SCALE

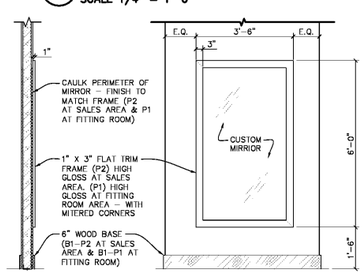

8 CUSTOM FRAME MIRROR DETAIL
A5a SCALE 1/2" = 1'-0"

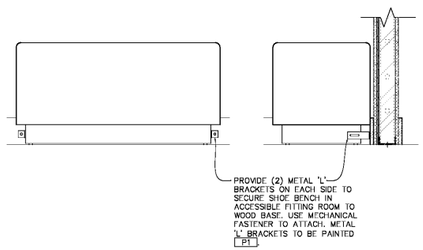

9 FITTING BENCH ATTACHMENT
A5a SCALE 1" = 1'-0"

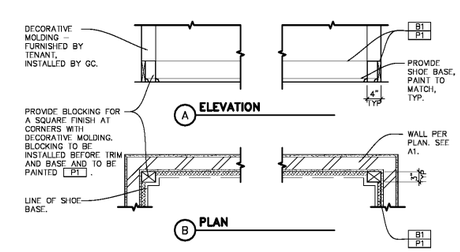

10 BLOCKING FOR DECORATIVE MOLDING
A5a SCALE 3/4" = 1'-0"

NOTE:
PROVIDE CLEAR SILICONE SEALANT AROUND ALL ITEMS IN FITTING ROOM WHERE A PRICE TAG CAN BE INSERTED (TOP AND BOTTOM OF BENCH, MIRRORS, SIGNS, HOOKS, DOOR JAMBS, LIGHTS, ETC).

NOTE:
GARMENT HOOKS TO BE MOUNTED AT APPROXIMATELY 6'-1" AFF, LOCATION DEPICTED IN ELEVATIONS, IN ALL FITTING ROOMS EXCEPT THE ADA FITTING ROOM WHERE IT SHOULD BE MOUNTED 40" MIN TO 48" MAX AFF TO TOP OF GARMENT HOOK.

NOTE:
ALL ILLUMINATED MIRRORS FURNISHED BY TENANT AND INSTALLED BY GC. ALL OTHER MIRRORS ARE PROVIDED BY GC.

NOTE:
ALL FITTING ROOM DOOR FRAMES AND TRIM BY GC

NOTE:
CAULK TOP OF WALL USING WHITE CAULK WHERE WALL COVERING MEETS GYP BD CEILING IN FITTING ALCOVE

ACCESS FIT RM SIGNAGE

7" x 10" PLAQUE WITH 4" HANDICAP PICTOGRAM, 3/4" COPY, GRADE II BRAILLE. COLORS: BACKGROUND - COOL GRAY, COPY - WHITE (WITH NON-GLARE FINISH). MOUNT 60" AFF TO THE CENTERLINE OF THE SIGNAGE AND ON THE WALL ADJACENT TO THE LATCH SIDE OF THE DOOR. IF THERE IS NO WALL SPACE TO THE LATCH SIDE OF THE DOOR, SIGNAGE SHALL BE PLACED ON THE NEAREST ADJACENT WALL. RECOMMENDED MOUNTING IS WITH FOAM TAPE AND SILICONE.

NOTES:
1. [illegible] DOOR OPENING HARDWARE TO BE MOUNTED AT 38" AFF. SEE DOOR AND HARDWARE SCHEDULE SHEET A6.12.
2. SEE A4 FOR MORE INFORMATION ON FIXTURES.

CMA
architecture · planning · interior design
C.M. ARCHITECTURE, P.A.,
A PROFESSIONAL ARCHITECTURAL CORPORATION
800 WASHINGTON AVE. S., SUITE 208
MINNEAPOLIS, MN 55401-2018
PHONE: (612) 547-1300
FAX: (612) 547-1301
CONTACT: KELLY STEVENS
kstarrid@cmarchitects.com

5677

CONSULTANTS:

MEP ENGINEER:
AEDIFICA CASE
796 MERUS COURT
ST. LOUIS, MO 63026
PH: (636) 349-1600

SEAL:

PATRICK G. BLEES, ARCHITECT

SIGNATURE

11.2.17
DATE ISSUED

6140
REG. NO.

TORRID

ACADIANA MALL
5725 JOHNSTON STREET
LAFAYETTE, LA
70503
SPACE #B-115
NEW MALL A

SHEET TITLE:
INTERIOR ELEVATIONS - FITTING AREA

REVISIONS:

NO:	DATE:	BY:

PROJECT NO: 17127.044
DRAWN BY: ABS

A5a

COPYRIGHT C.M. ARCHITECTURE, P.A. 2017

Order Plans @ WWW.LDILINE.COM

NVd = 11/2/2017 10:18:40 AM
O:\TORRID\17127.044 Acadiana Mall (B-115) Lafayette, LA - NEW MALL A\Drawings\Work In Progress\17127.044 A5a INT ELEV.dwg