NVLs – 11/2/2017 10:49:55 AM

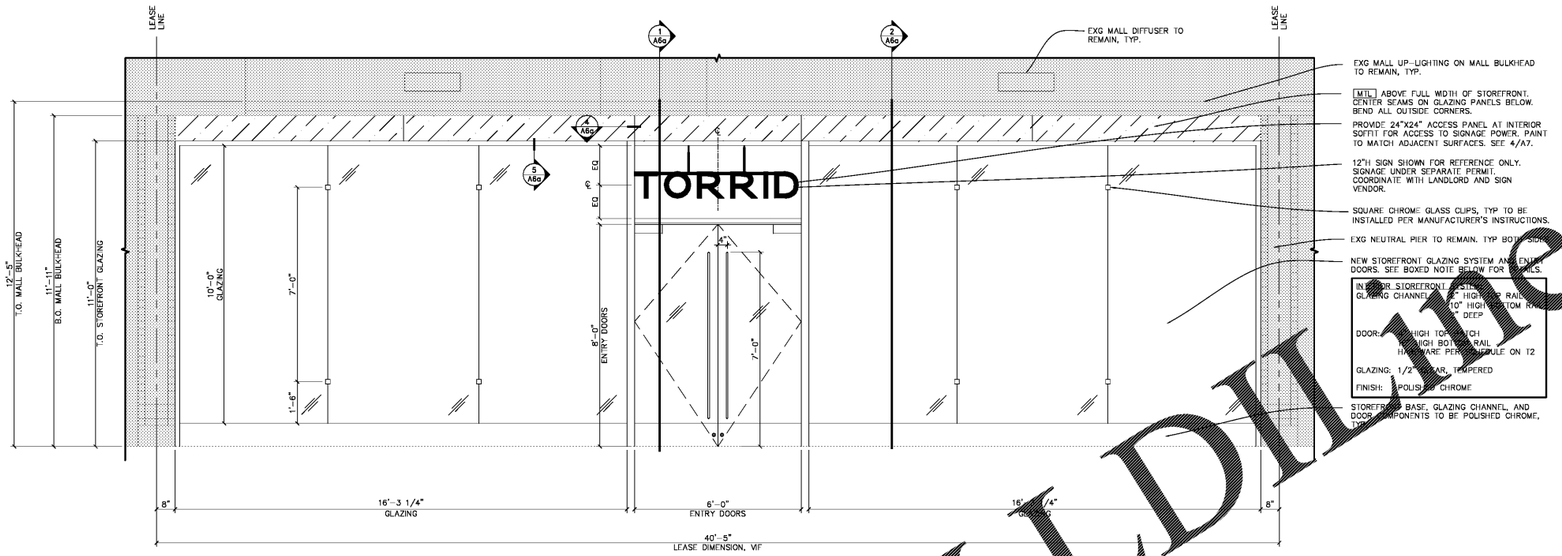

1 A6 **EXTERIOR STOREFRONT ELEVATION**
SCALE 1/2" = 1'-0"

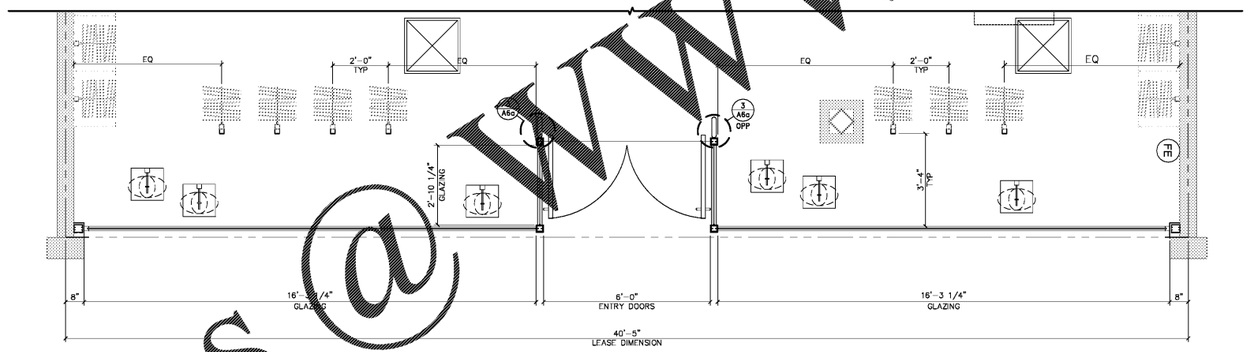

2 A6 **ENLARGED STOREFRONT PLAN**
1/2" = 1'-0"

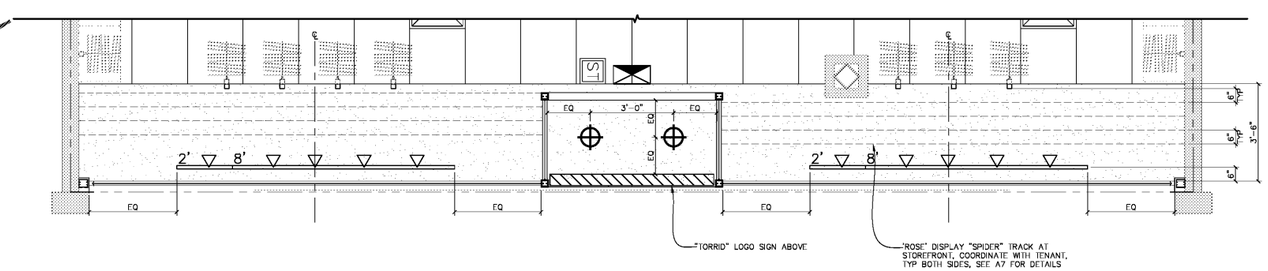

3 A6 **ENLARGED STOREFRONT RCP**
1/2" = 1'-0"

Order Plans @ WWW.LDH.me.com

CMA
architecture · planning · interior design
C.M. ARCHITECTURE, P.A.,
A PROFESSIONAL ARCHITECTURAL CORPORATION.
800 WASHINGTON AVENUE, SUITE 208
MINNEAPOLIS, MN 55401-1348
PHONE: (612) 547-1600
FAX: (612) 547-1601
CONTACT: KELLY GIVENS
torrid@cmarchitecture.com

5677

CONSULTANTS:

MEP ENGINEER:
AEDIFICA CASE
796 MERUS COURT
ST. LOUIS, MO 63026
PH: (636) 349-1600

SEAL:

PATRICK G. BLEES, ARCHITECT
SIGNATURE
DATE ISSUED 11.2.17
REG. NO. 6140

TORRID

ACADIANA MALL
5725 JOHNSTON STREET
LAFAYETTE, LA
70503
SPACE #B-115
NEW MALL A

SHEET TITLE:
STOREFRONT ELEVATIONS

REVISIONS:

NO:	DATE:	BY:

PROJECT NO: 17127.044
DRAWN BY: SLB

A6

COPYRIGHT C.M. ARCHITECTURE, P.A. 2017

D:\TORRID\17127.044 Acadiana Mall #5677 Lafayette, LA – NEW MALL A\Drawings\Work In Progress\17127.044 A6 STF ELEV.dwg