SHEET NOTES

1. REF SHEET A7 FOR SCHEDULE FINISH KEY

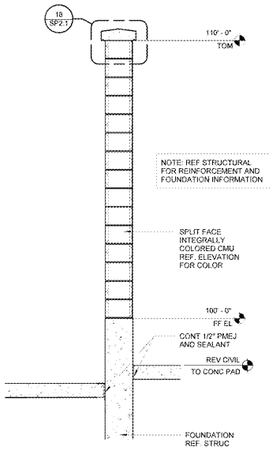

17 SCREEN WALL SECTION
1/2" = 1'-0"

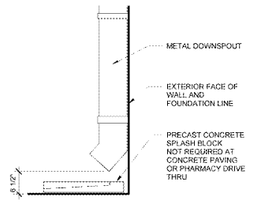

16 DOWNSPOUT SPLASH
3/4" = 1'-0"

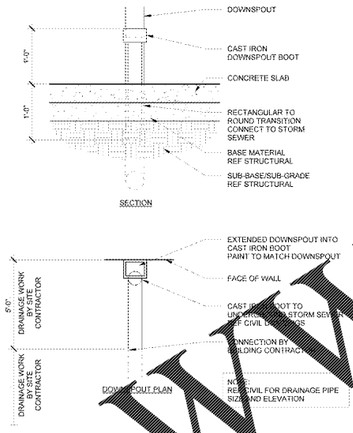

15 DOWNSPOUT COLLECTOR
1" = 1'-0"

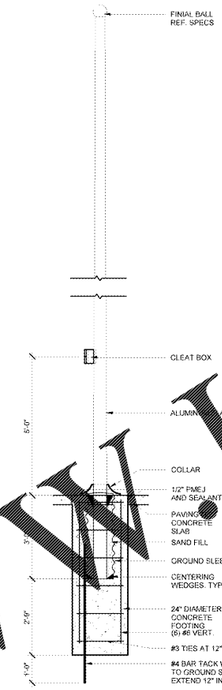

14 FLAGPOLE
1/2" = 1'-0"

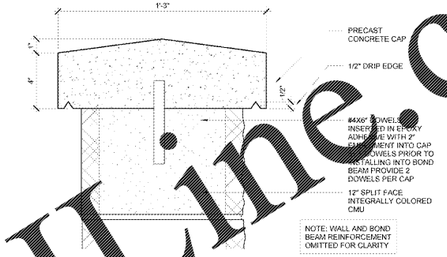

18 SCREEN WALL CAP

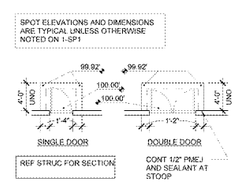

13 STOOP PLANS TYPICAL
1/8" = 1'-0"

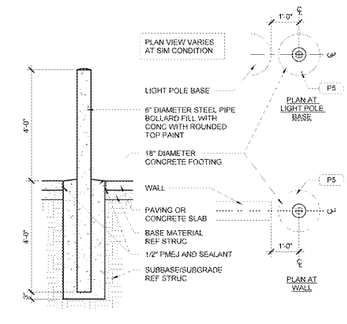

12 BOLLARD LOCATION
1/2" = 1'-0"

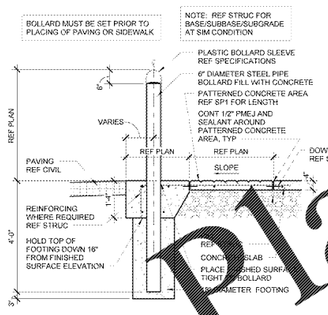

11 BOLLARD
1/2" = 1'-0"

10 NOT USED

9 CURB
3/4" = 1'-0"

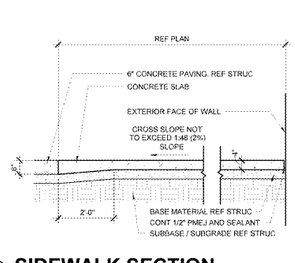

8 SIDEWALK SECTION
1/2" = 1'-0"

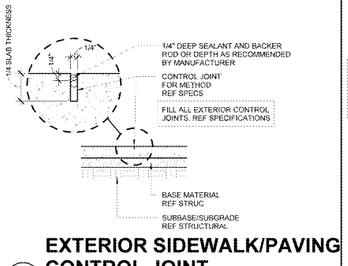

EXTERIOR SIDEWALK/PAVING CONTROL JOINT
1/2" = 1'-0"

6 NOT USED

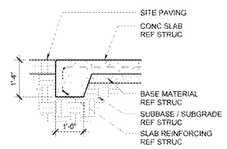

5 PAVING SECTION
1/2" = 1'-0"

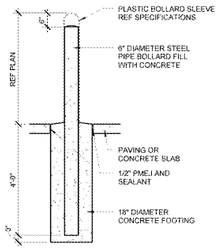

4 BOLLARD
1/2" = 1'-0"

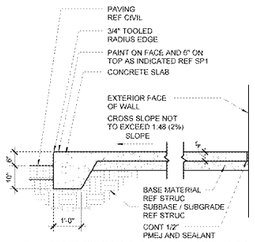

3 SIDEWALK SECTION
1/2" = 1'-0"

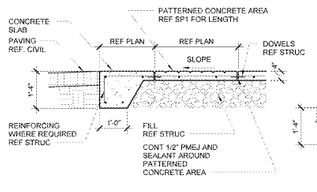

2 SIDEWALK SECTION
1/2" = 1'-0"

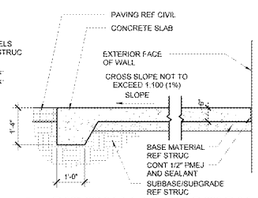

1B SIDEWALK SECTION
1/2" = 1'-0"

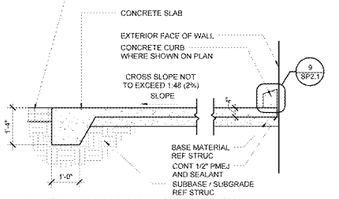

1A SIDEWALK SECTION
1/2" = 1'-0"

Order Plans @ WWW.LDLine.com

RETAIL DESIGN COLLABORATIVE
Storm Drive, Suite 200
20190
703.8[illegible]
rdcollaborative.com

STIPULATION FOR REPRODUCTION

THESE DRAWINGS AND SPECIFICATIONS ARE THE PROPERTY AND COPYRIGHT OF RETAIL DESIGN COLLABORATIVE AND SHALL NOT BE USED BY ANY PERSON FOR ANY PURPOSE OTHER THAN THE SPECIFIED PROJECT. THEY SHALL NOT BE LOANED, COPIED OR DISCLOSED WITHOUT THE WRITTEN CONSENT OF RETAIL DESIGN COLLABORATIVE. VISUAL CONTACT WITH THESE DRAWINGS AND SPECIFICATIONS SHALL CONSTITUTE PRIMA FACIE EVIDENCE OF ACCEPTANCE OF THESE RESTRICTIONS. ALL RIGHTS RESERVED UNDER THE COPYRIGHT LAWS OF THE UNITED STATES.

CONSULTANTS

Walmart
LEESBURG, VIRGINIA
STORE NO: 1904-05
JOB NUMBER: 11506.00 | PROTO: C-190-SGL-DL

ISSUE BLOCK

OTB	11/30/17

CHECKED BY:	RW
DRAWN BY:	EH
PROTO CYCLE:	04/28/17
DOCUMENT DATE:	09/13/17

BID SET
NOT FOR CONSTRUCTION

SITE DETAILS

SHEET:
SP2.1

\\10000127\2021\190 C:\Users\rdcadmin\Documents\Revit Local Files\11506.00_19-05_Leesburg_VA_Local_eh.rvt