COLOR LEGEND		KEYNOTE LEGEND	
M1	INTEGRALLY COLORED "DIM GRAY" BY BETCO SUPREME	3.20	4" PRECAST CONCRETE CAP
P5	"SAFETY YELLOW" OSHA STANDARD	4.28	12"D X 8"H X 16"W SPLIT FACE CMU INTEGRALLY COLORED,
		5.02	PAINTED 6" PIPE BOLLARD

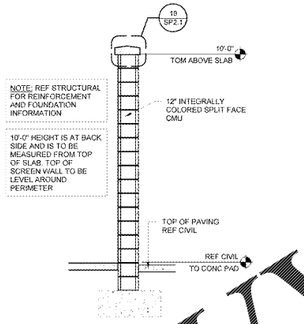

BALE AND PALLEST RECYCLING AREA SCREEN WALL SECTION

6 3/8" = 1'-0"

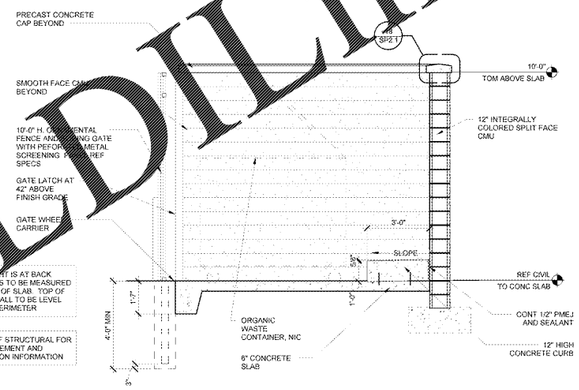

ENCLOSURE SECTION

5 3/8" = 1'-0"

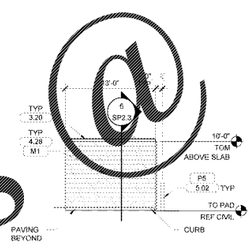

SIDE ELEVATION

4 1/8" = 1'-0"

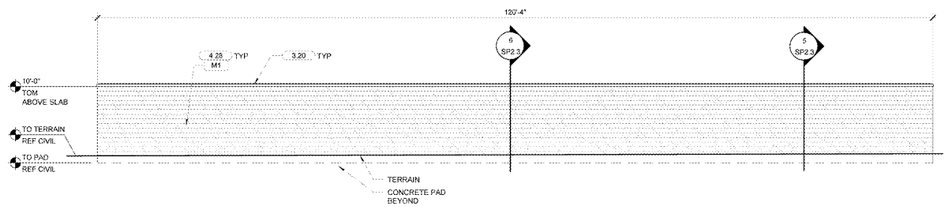

REAR ELEVATION

3 1/8" = 1'-0"

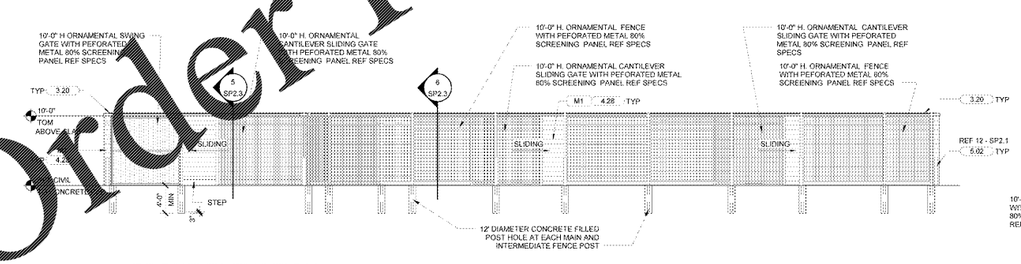

FRONT ELEVATION

2 1/8" = 1'-0"

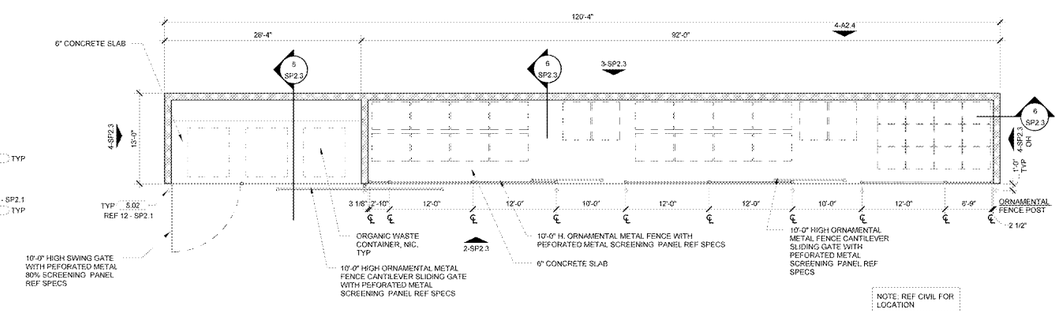

BALE/PALLET AND ORGANIC WASTE SCREENING PLAN

1 1/8" = 1'-0"

Order Plans @ WWW.LDLine.com

RETAIL DESIGN COLLABORATIVE
[illegible] Storm Drive, Suite 200
[illegible] (20190)
T: 703.[illegible]256
rdcollaborative.com

STIPULATION FOR REUSE

THESE DRAWINGS AND SPECIFICATIONS ARE THE PROPERTY AND COPYRIGHT OF RETAIL DESIGN COLLABORATIVE AND SHALL NOT BE REPRODUCED, PUBLISHED OR USED IN ANY WAY WITHOUT THE EXPRESS WRITTEN PERMISSION OF RETAIL DESIGN COLLABORATIVE. ANY UNAUTHORIZED USE SHALL BE AT THE SOLE RISK OF THE USER AND WITHOUT LIABILITY TO RETAIL DESIGN COLLABORATIVE.

CONSULTANTS

Walmart

LEESBURG, VIRGINIA

STORE NO: 1904 | PROTO | 11/06/28 | JOB NUMBER: | 150-SGL-04

ISSUE BLOCK

OTB	11/30/17

CHECKED BY:	RW
DRAWN BY:	EH
FILE NAME:	150SP2.3
PROTO CYCLE:	042817
DOCUMENT DATE:	09/13/17

BID SET
NOT FOR
CONSTRUCTION

RECYCLING ENCLOSURE

SHEET
SP2.3