SHEET NOTES

1. INTERIOR PLAN DIMENSIONS ARE TO FACE OF STUD/CMU UNLESS NOTED OTHERWISE
2. THE GROSS LEASABLE AREA: 191,691 SF

LEASABLE SQUARE FOOTAGE FOR THE FOLLOWING SPACES:

FOOD SERVICE TENANT: 1,407 SF
TENANT 800: 629 SF
TENANT 801: 770 SF
VISION CENTER: 1,715 SF

KEYNOTE LEGEND

1.07	BALER/COMPACTOR
6.02	24" HIGH PLYWOOD WAINSCOT BEHIND 2X8 WOOD BASE
6.03	48" HIGH PLYWOOD WAINSCOT BEHIND 2X8 WOOD BASE
6.20	PROVIDE 2X4 CONTINUOUS HORIZONTAL WOOD BLOCKING AT 72" AND 10'-0" AFF INSIDE FULL LENGTH OF WALL
9.10	PAINT 4" WIDE FLOOR STRIPES COLOR P5 AT 12" OC, REF N1 FOR SIZE
16.05	INSECT CONTROL UNIT. TYPE NOTED ADJACENT TO UNIT. REF N1 FOR LEGEND AND NOTES

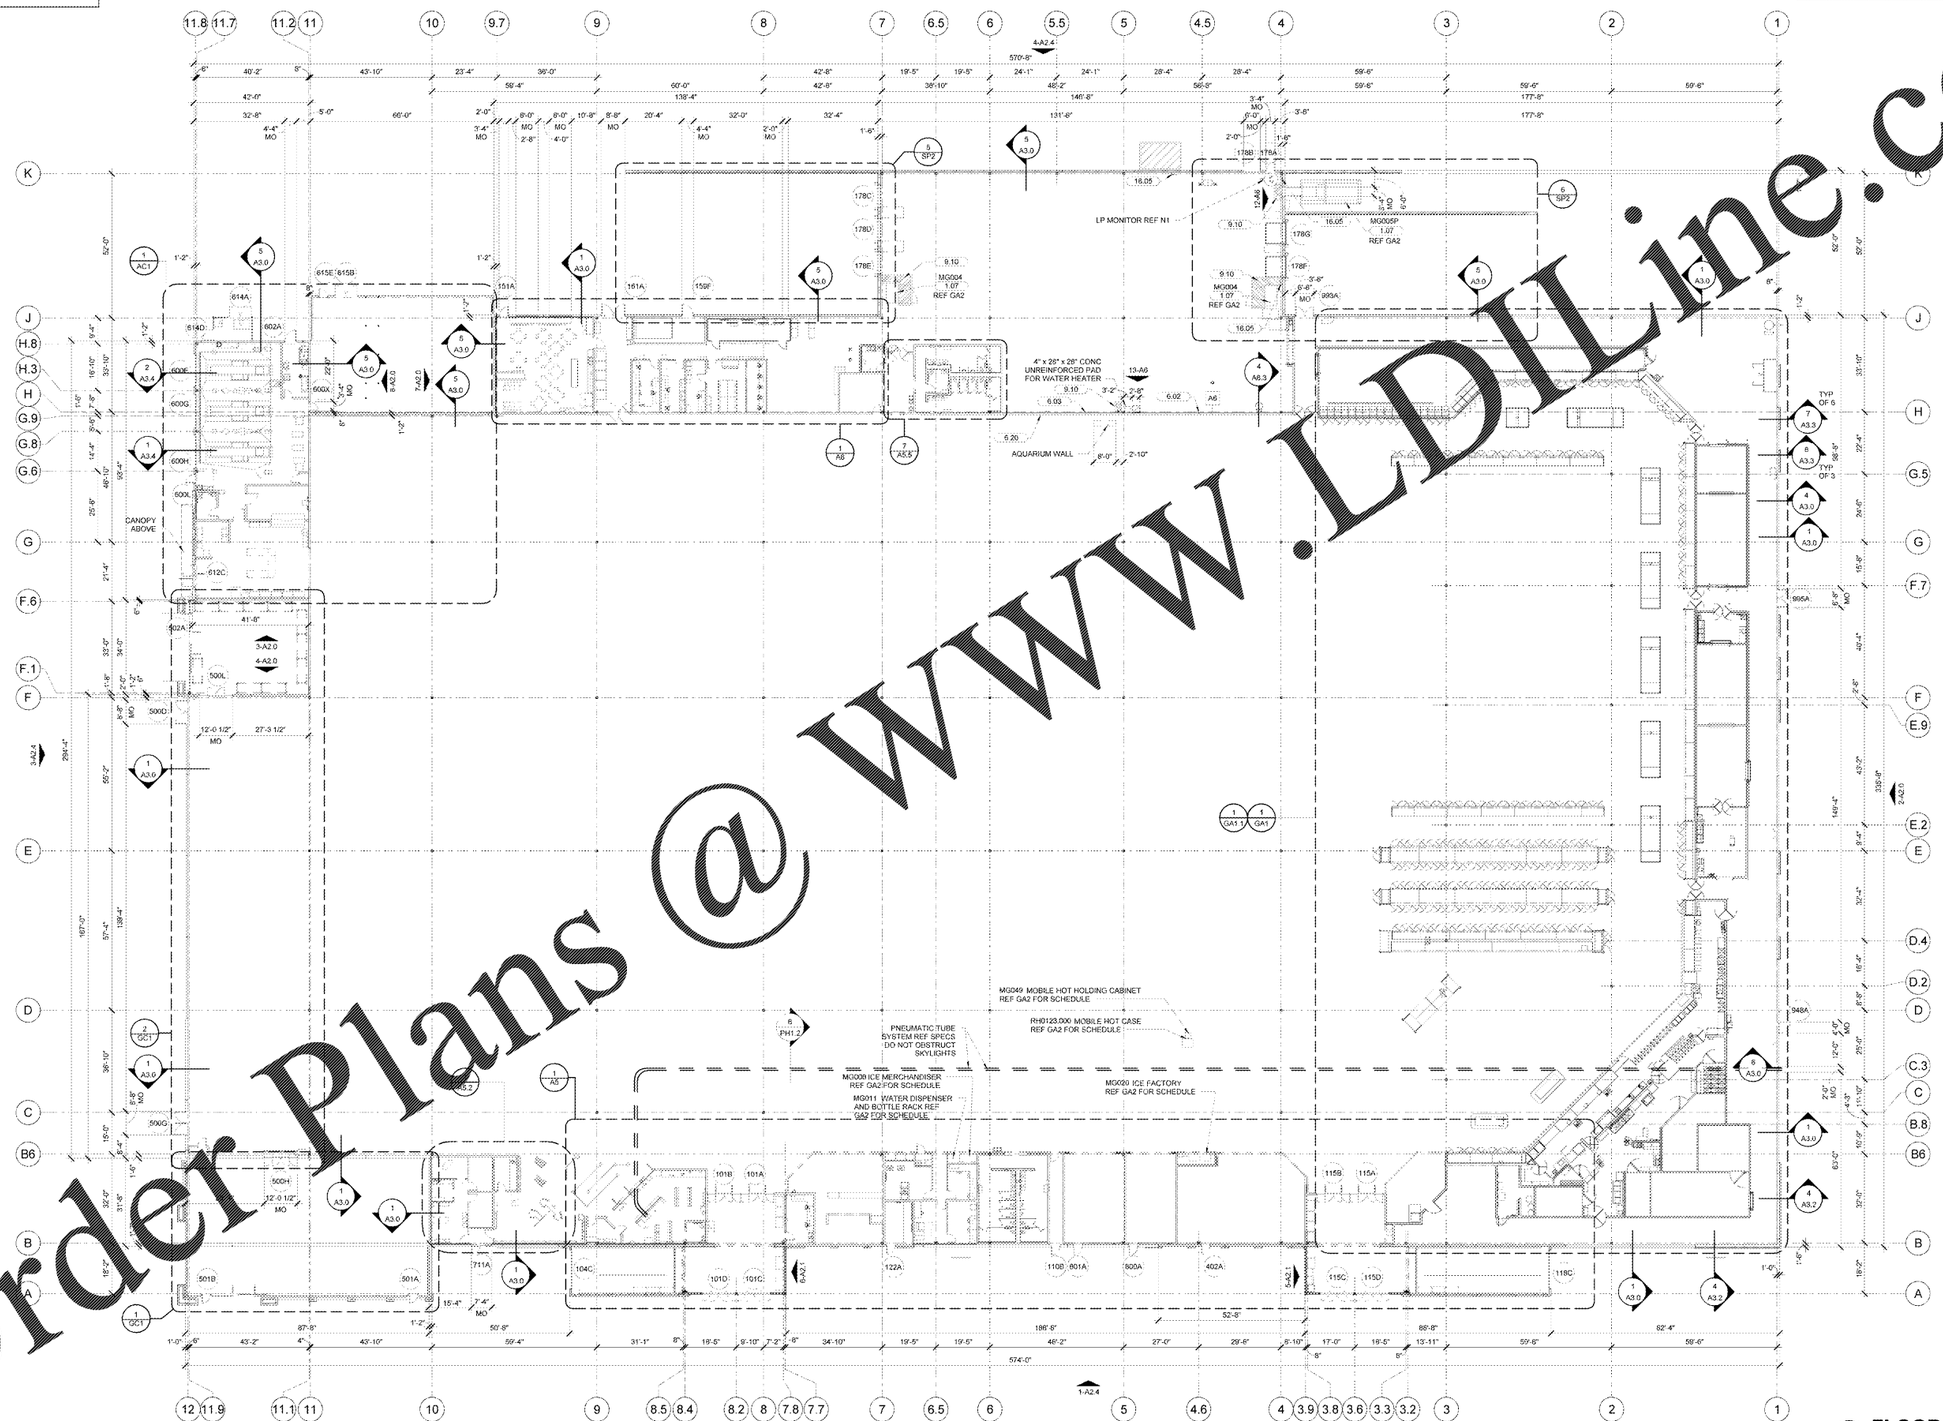

1 FLOOR PLAN
1" = 20'-0"

Order Plans @ www.LDILine.com

RETAIL DESIGN COLLABORATIVE

STIPULATION FOR REPRODUCTION

CONSULTANTS

Walmart
LEESBURG, VIRGINIA
STORE NO: 1904
JOB NUMBER: 11058-06 PROTO 190 SGL-QL

ISSUE BLOCK
OTB 11/30/17

CHECKED BY:	RW
DRAWN BY:	EH
FILE NAME:	190A1
PROTO CYCLE:	042817
DOCUMENT DATE:	09/13/17

BID SET
NOT FOR
CONSTRUCTION

FLOOR PLAN

SHEET: A1